Township 14 North, Range 18 East, M.D.B. & M.

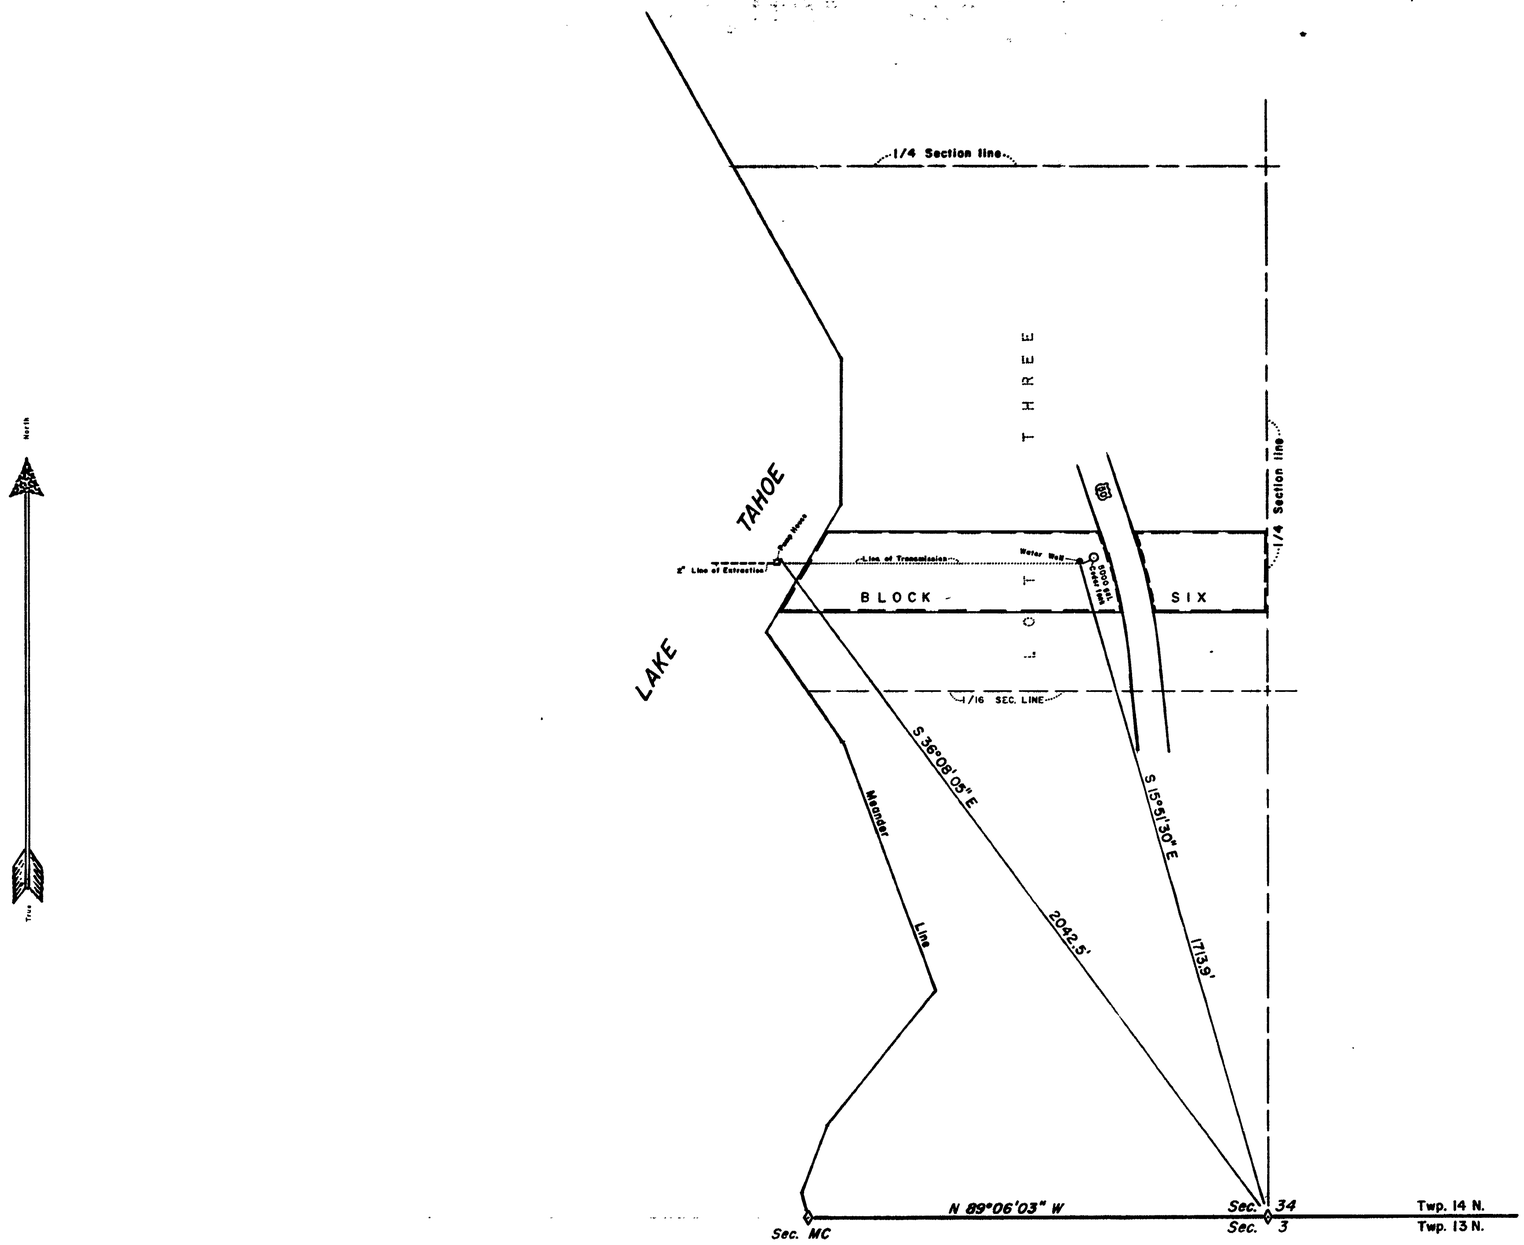

STATE of NEVADA
COUNTY of ORMSBY SS

I, Keith N. Meador, being first duly sworn dispose and say that this map, consisting of one sheet, has been correctly drawn to the designated scale from field notes of a survey made by me on June 8, 1968; that it truly represents the location and extent of the works used to divert water from Lake Tahoe and an Underground source, in Douglas County, by Jack, Alice and John L. MEDER for Quasi-Municipal and Domestic purposes. That the points of diversion, the approximate location of the diverting pipes and the boundary of all lands wherein the waters are to be used, are fully and correctly designated thereon.

Keith N. Meador
STATE WATER-RIGHT SURVEYOR

Scribed and sworn to before me the 8th day of July, 1968...

Mrs. Hilda Sherwood
Notary Republic in and for
ORMSBY COUNTY

MRS HILDA SHERWOOD
Notary Public — State of Nevada
Ormsby County
My Commission Expires July 1, 1969

FILED
JULY 8, 1968
STATE ENGINEER'S OFFICE

SCALE: 1" = 200'

0 50 100 300 500 700 900 1000 FEET

CERTIFICATE No. 7196 ISSUED 11-10-69
CERTIFICATE No. 7197 ISSUED 11-10-69

MAP TO ACCOMPANY APPLICATION
To APPROPRIATE WATER For
QUASI-MUNICIPAL and DOMESTIC USES
by
JACK, ALICE and JOHN L. MEDER
from
LAKE TAHOE and an UNDERGROUND SOURCE

24572 24571