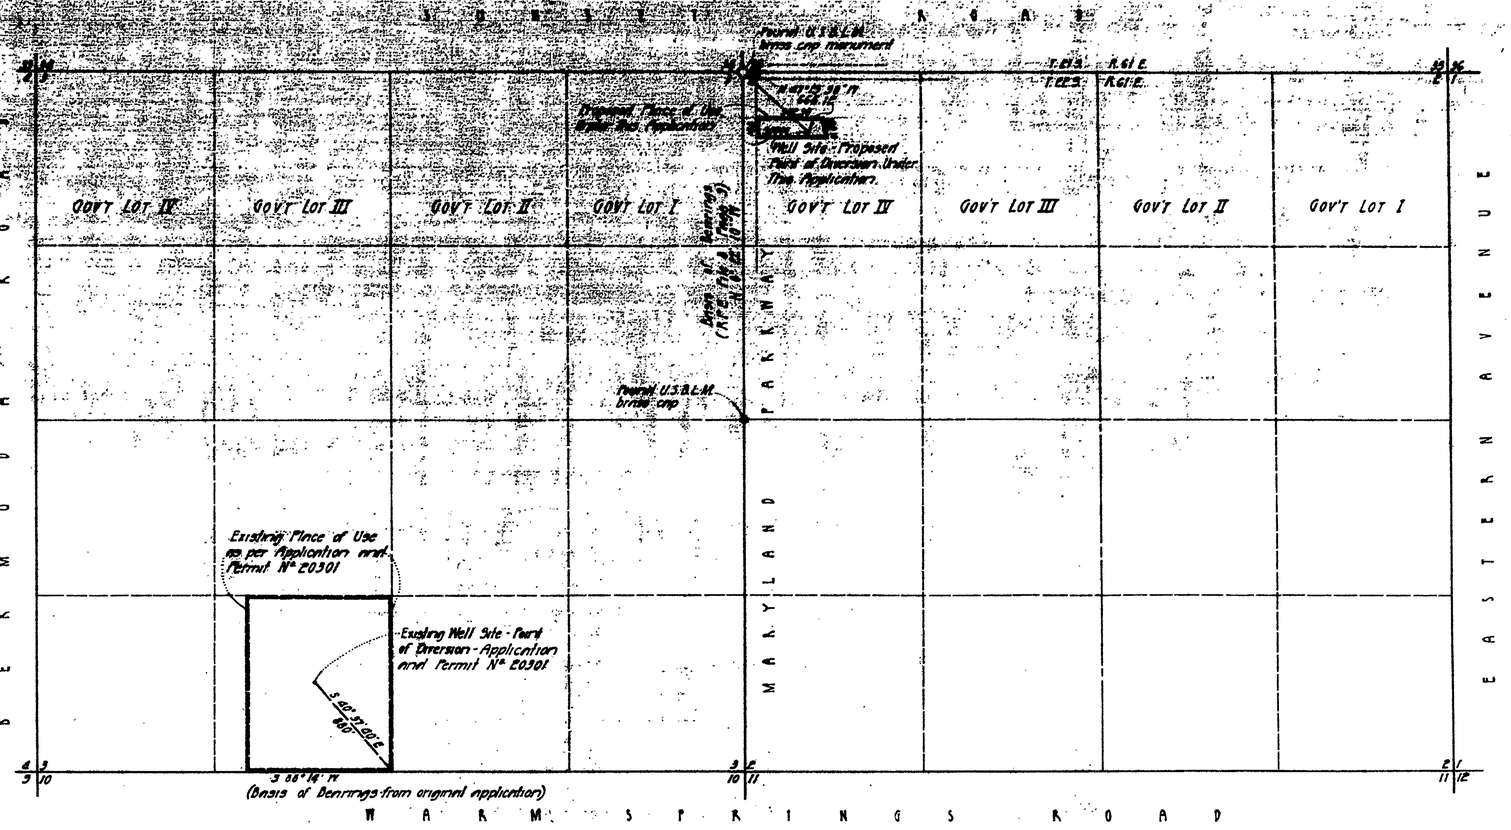

State of Nevada }
County of Clark } ss

I, Jack K. Leavitt, being first duly sworn, depose and say that this map, consisting of one sheet, has been correctly drawn to the designated scale from field notes of a survey made under my direct supervision on the 28th day of June, 1968; that it truly and correctly represents the proposed location and extent of the works used to divert water from an underground source - Las Vegas Artesian Basin in Clark County, Nevada by George Crockett and Margaret Crockett for Commercial (Apartments - 10 units) and Domestic purposes under this Application, that the original Point of Diversion, Place of Use and Manner of Use under Application and Permit Nº 20301 and the Point of Diversion, Place of Use and Manner of Use applied for under this Application are correctly designated hereon; that the location and size of the diverting channel, location and size of all measuring devices, the location and extent of lands, upon which, water, applied for under this Application, will be used, are owned or controlled by the applicants; and that the location and names of all other works or streams which are crossed by or connected with said works are fully and correctly designated hereon.

Jack K. Leavitt
State Water Right Surveyor

Subscribed and sworn to before me this 2 day of July, 1968.
My commission expires: January 10, 1972

Dorothy M. Leavitt
Notary Public in and for said County and State.

Notary Public - State of Nevada
CLARK COUNTY
DOROTHY M. LEAVITT
My Commission Expires Jan. 10, 1972

FILED
JULY 8, 1968
STATE ENGINEER'S OFFICE

600 300 150 100 50 0 500 1000 1500 2000 2500
Scale: 1" = 600'

Map
To Accompany an Application To Change The Point of Diversion, Place of Use and Manner of Use Of Water Appropriated Under Application and Permit Nº 20301
By: George Crockett and Margaret Crockett
For: Commercial (Apartments - 10 Units) and Domestic purposes
From: an underground source - Las Vegas Artesian Basin in Clark County, Nevada

24575