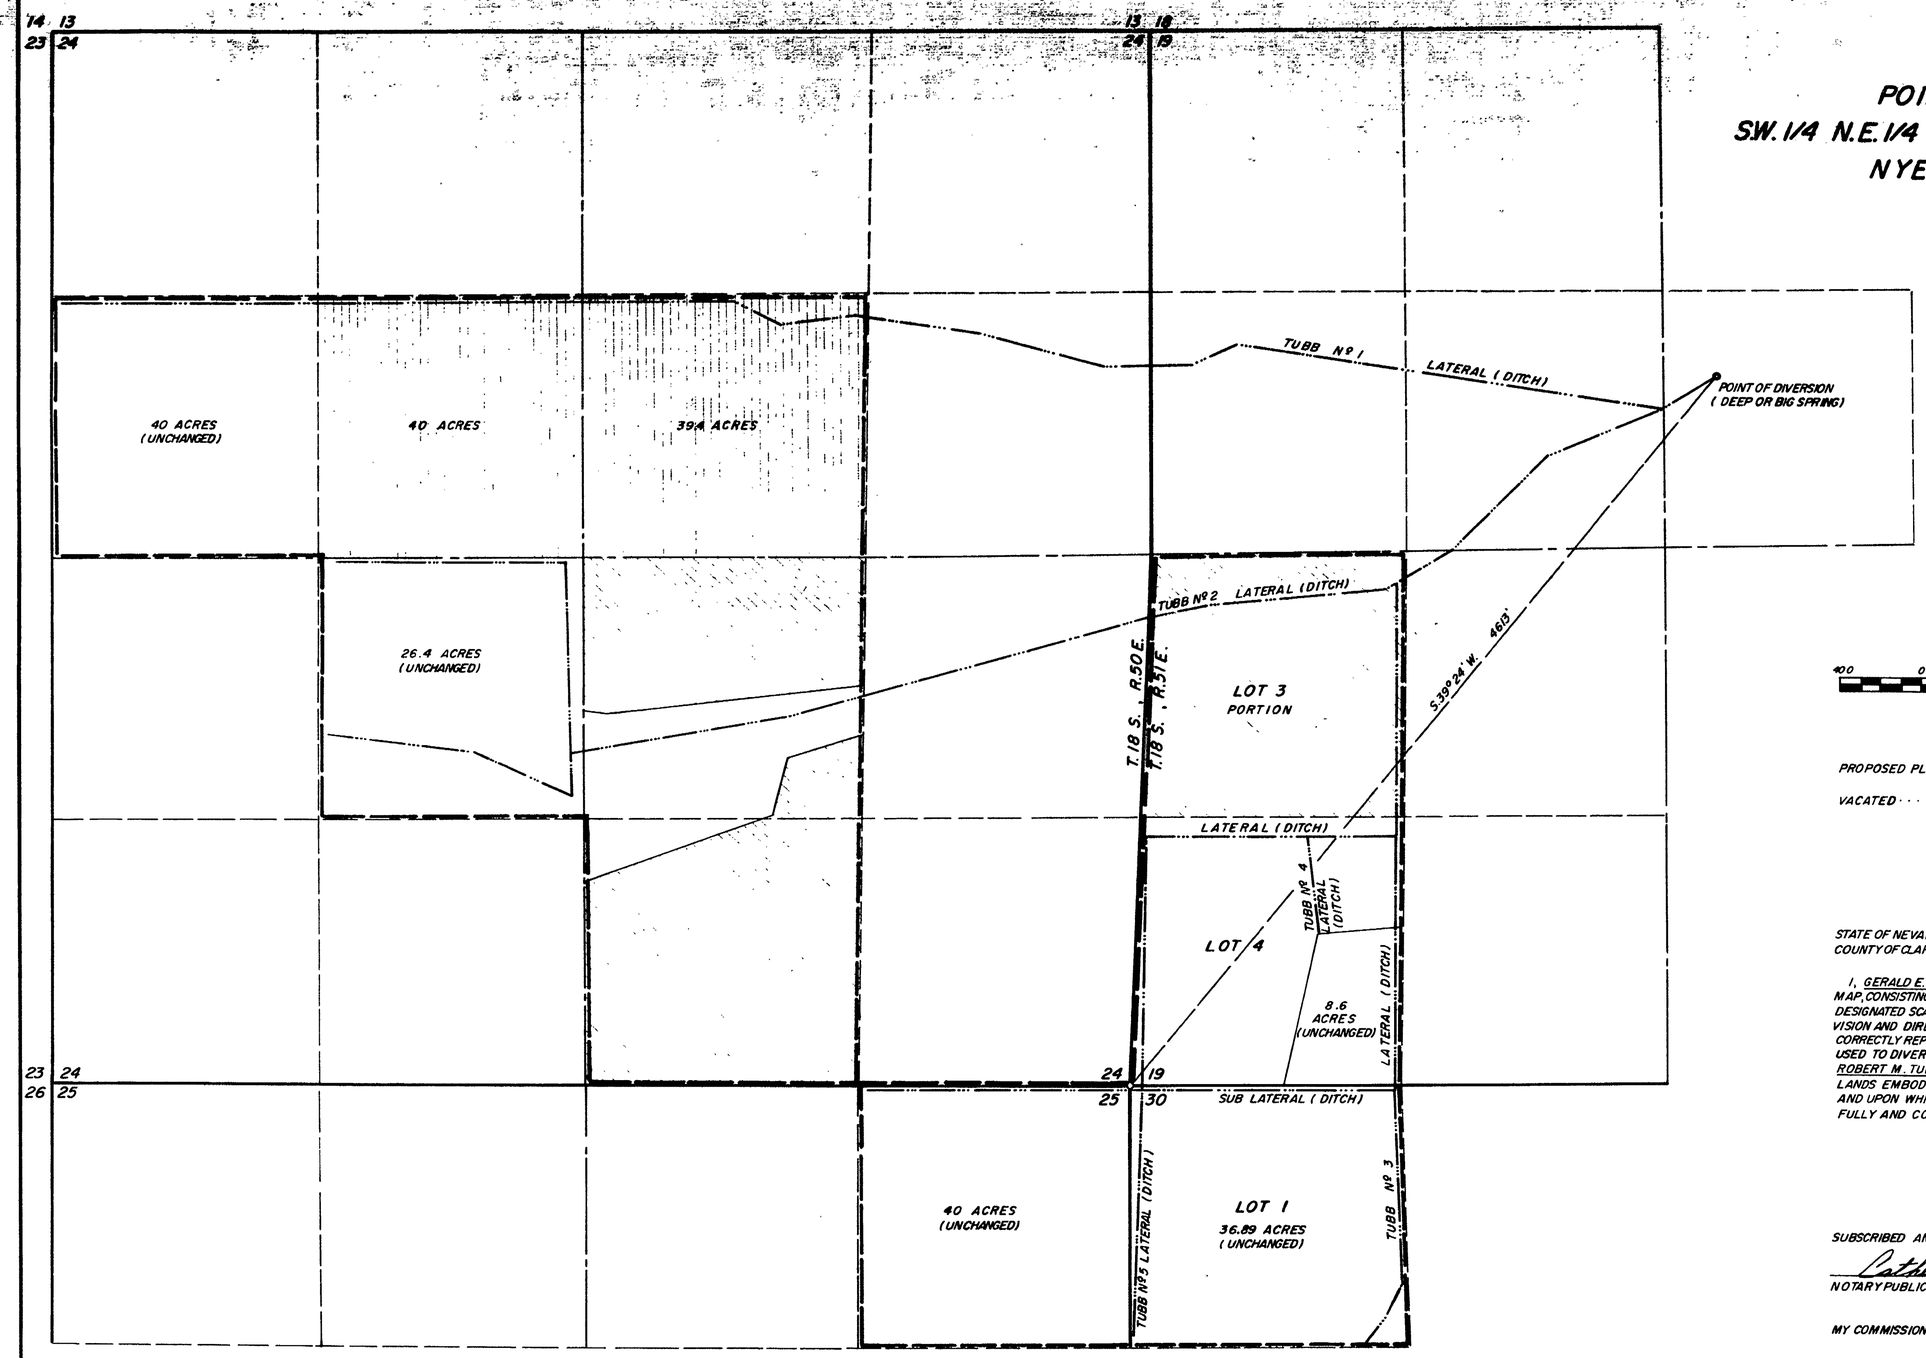

POINT OF DIVERSION
S.W. 1/4 N.E. 1/4 OF SEC. 19, T.18S., R.51E., M.D.B.&M.
NYE COUNTY, NEVADA

-SCALE: 1" = 400'-

400 0 400 800 1200 1600

-LEGEND-

PROPOSED PLACE OF USE

VACATED

STATE OF NEVADA) SS
COUNTY OF CLARK)

I, GERALD E. CAMPBELL, BEING FIRST DULY SWORN DEPOSE AND SAY THAT THIS MAP, CONSISTING OF ONE SHEET, HAS BEEN CORRECTLY DRAWN TO THE DESIGNATED SCALE FROM A SURVEY MADE UNDER MY SUPERVISION AND DIRECTION ON THIS 1ST DAY OF JULY, 1968, THAT IT TRULY AND CORRECTLY REPRESENTS THE PROPOSED LOCATION AND EXTENT OF THE WORKS USED TO DIVERT WATER FROM ASH MEADOW OR BIG SPRINGS IN NYE COUNTY BY ROBERT M. TUBB FOR IRRIGATION USE AND THAT THE BOUNDARIES OF THE LANDS EMBODIED IN THE TRACT OWNED OR CONTROLLED BY THE APPLICANT AND UPON WHICH IT IS PROPOSED TO USE THE WATER APPLIED FOR, ARE FULLY AND CORRECTLY DESIGNATED THEREON.

Gerald E. Campbell
STATE WATER RIGHT SURVEYOR Nº 359

SUBSCRIBED AND SWORN TO BEFORE ME THIS 15th DAY OF July, 1968.

Catherine Long
NOTARY PUBLIC IN AND FOR CLARK COUNTY, NEVADA

MY COMMISSION EXPIRES December 21, 1971.

CATHERINE LONG
NOTARY PUBLIC - STATE OF NEVADA
COUNTY OF CLARK
My Commission Expires Dec. 21, 1971

SECTION 24 & POR. OF SECTION 25, T.18S., R.50E., M.D.B.&M.
POR. OF SECTIONS 19 & 30, T.18S., R.51E., M.D.B.&M.
NYE COUNTY, NEVADA

FILED
STATE ENGINEER'S OFFICE

MAP TO ACCOMPANY APPLICATION
FOR
CHANGE IN PLACE OF USE
OF
PERMIT Nº 4200, CERTIFICATE Nº 2251
BY
ROBERT M. TUBB
FROM
ASH MEADOW OR BIG SPRINGS
NYE COUNTY, NEVADA

24577