STATE OF NEVADA
County of White Pine } ss.

I, Wallace T. Boundy, being first duly sworn, depose and say that this map, consisting of one sheet, has been correctly drawn to the designated scale from field notes of a survey made under my supervision and direction between the 8 th day of July, 1968 and the 10 th day of July, 1968, that it truly and correctly represents the proposed location and extent of the works used to divert water from underground sources in Nye County, by Gulf Oil Corporation for indestrial and domestic purposes. That the proposed point of diversion and return, the location of the place of use, the approximate size and capacity of the diverting conduit, and the location and homes of all other works or streams which are crossed by or connected with said works, are fully and correctly designated hereon.

Wallace T. Boundy
State Water Right Surveyor

Subscribed and sworn to before me this 12th day of July, 1968.

James R. Prince
Notary Public in and for White Pine County, Nevada
My commission expires 2-2-70

JAMES R. PRINCE
Notary Public — State of Nevada
White Pine County
My Commission Expires Feb. 2, 1970

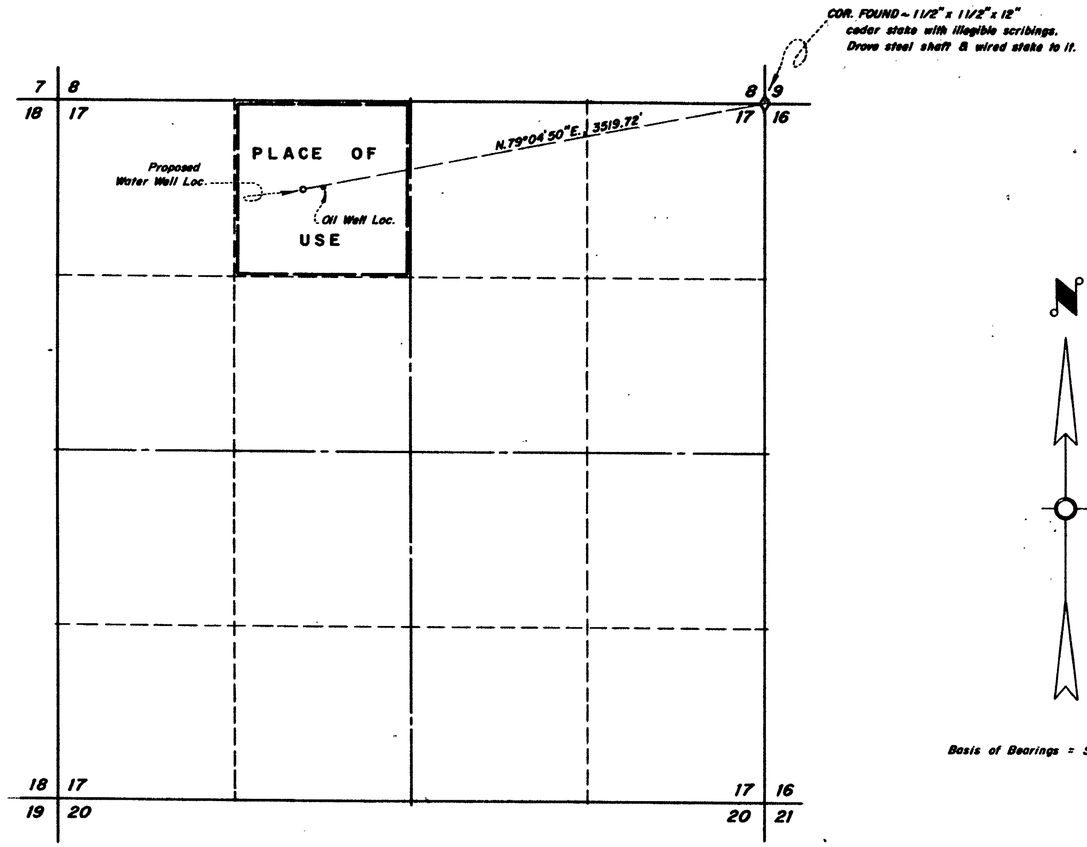

T. 7 N., R. 57 E., M.D.B. & M.

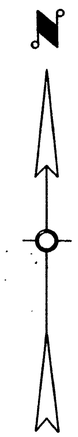

Basis of Bearings = Solar Observation

0 600 1200 1800 2400
Scale 1" = 600'

MILLARD-SPINK ASSOCIATES, INC.

DATE	DESCRIPTION

FIELD	BTB	CHECK	
DETAIL	AHS	APPROVED	
DESIGN		FILE No.	
TRACING	JRP	DWG. No.	

MAP TO ACCOMPANY APPLICATION
TO APPROPRIATE WATER
FOR INDUSTRIAL & DOMESTIC
BY GULF OIL CORPORATION
FROM UNDERGROUND SOURCES

MILLARD - SPINK ASSOCIATES, INC.
ENGINEERS - PLANNERS - SURVEYORS
Reno, Nev.

FILED
OFFICE
STATE ENGINEER
1968 JUL 19 PM 1:15

24592