STATE OF NEVADA }
County of White Pine } ss.

I, Wallace T. Boundy, being first duly sworn, depose and say that this map, consisting of one sheet, has been correctly drawn to the designated scale from field notes of a survey made under my supervision and direction between the 10 th day of July, 1968 and the 12 th day of July, 1968, that it truly and correctly represents the proposed location and extent of the works used to divert water from underground sources in White Pine County, by Maurice V. Cassidy for irrigation and domestic purposes. That the proposed point of diversion, the approximate location and size of the diverting channel, all reservoirs or basins, the location and names of all other works which will cross or connect with the proposed works, and the boundary of all lands, showing by 40- acre subdivisions the areas proposed to be irrigated, are fully and correctly designated thereon.

Wallace T. Boundy
State Water Right Surveyor

Subscribed and sworn to before me this 19th day of July, 1968.

James R. Prince
Notary Public in and for White Pine County, Nevada
My commission expires 2-2-70

JAMES R. PRINCE
Notary Public — State of Nevada
White Pine County
My Commission Expires Feb. 2, 1970

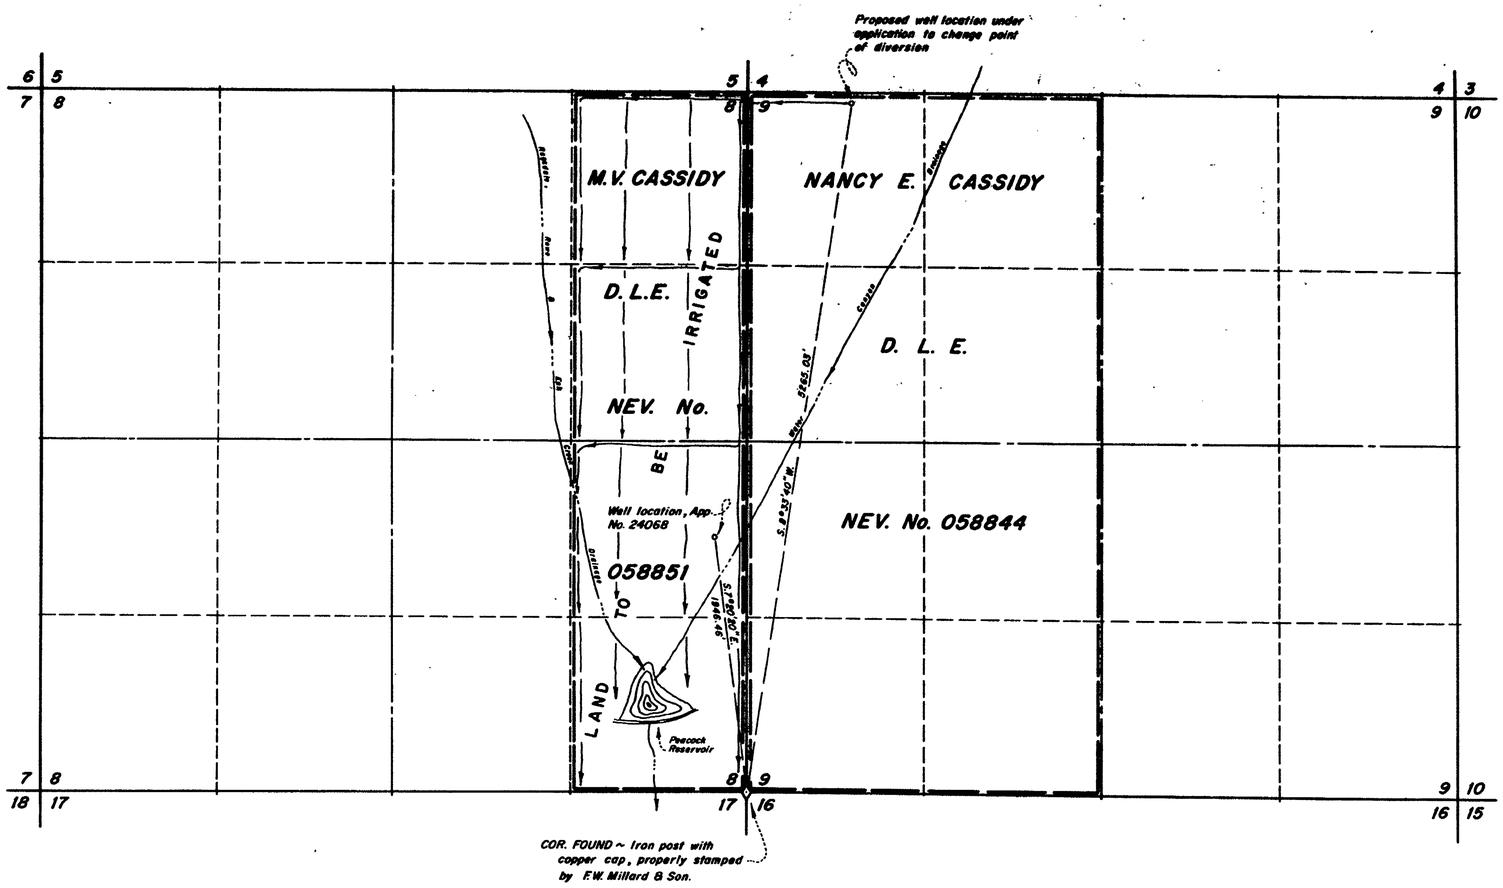

T. 12 N., R. 62 E., M.D.B. & M.

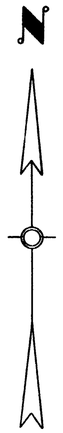

0 600 1200 1800 2400
Scale 1" = 600'

FILED
July 28, 1968

MILLARD-SPINK ASSOCIATES, INC.

DATE	DESCRIPTION

FIELD W.T.B.	CHECK
DETAIL	APPROVED
DESIGN	FILE No.
TRACING	DWG. No.

MAP TO ACCOMPANY APPLICATION TO CHANGE POINT OF DIVERSION

FOR **IRRIGATION & DOMESTIC**

BY **MAURICE V. CASSIDY**

FROM **UNDERGROUND SOURCES**

MILLARD - SPINK ASSOCIATES, INC.
ENGINEERS - PLANNERS - SURVEYORS
July, 1968

24594