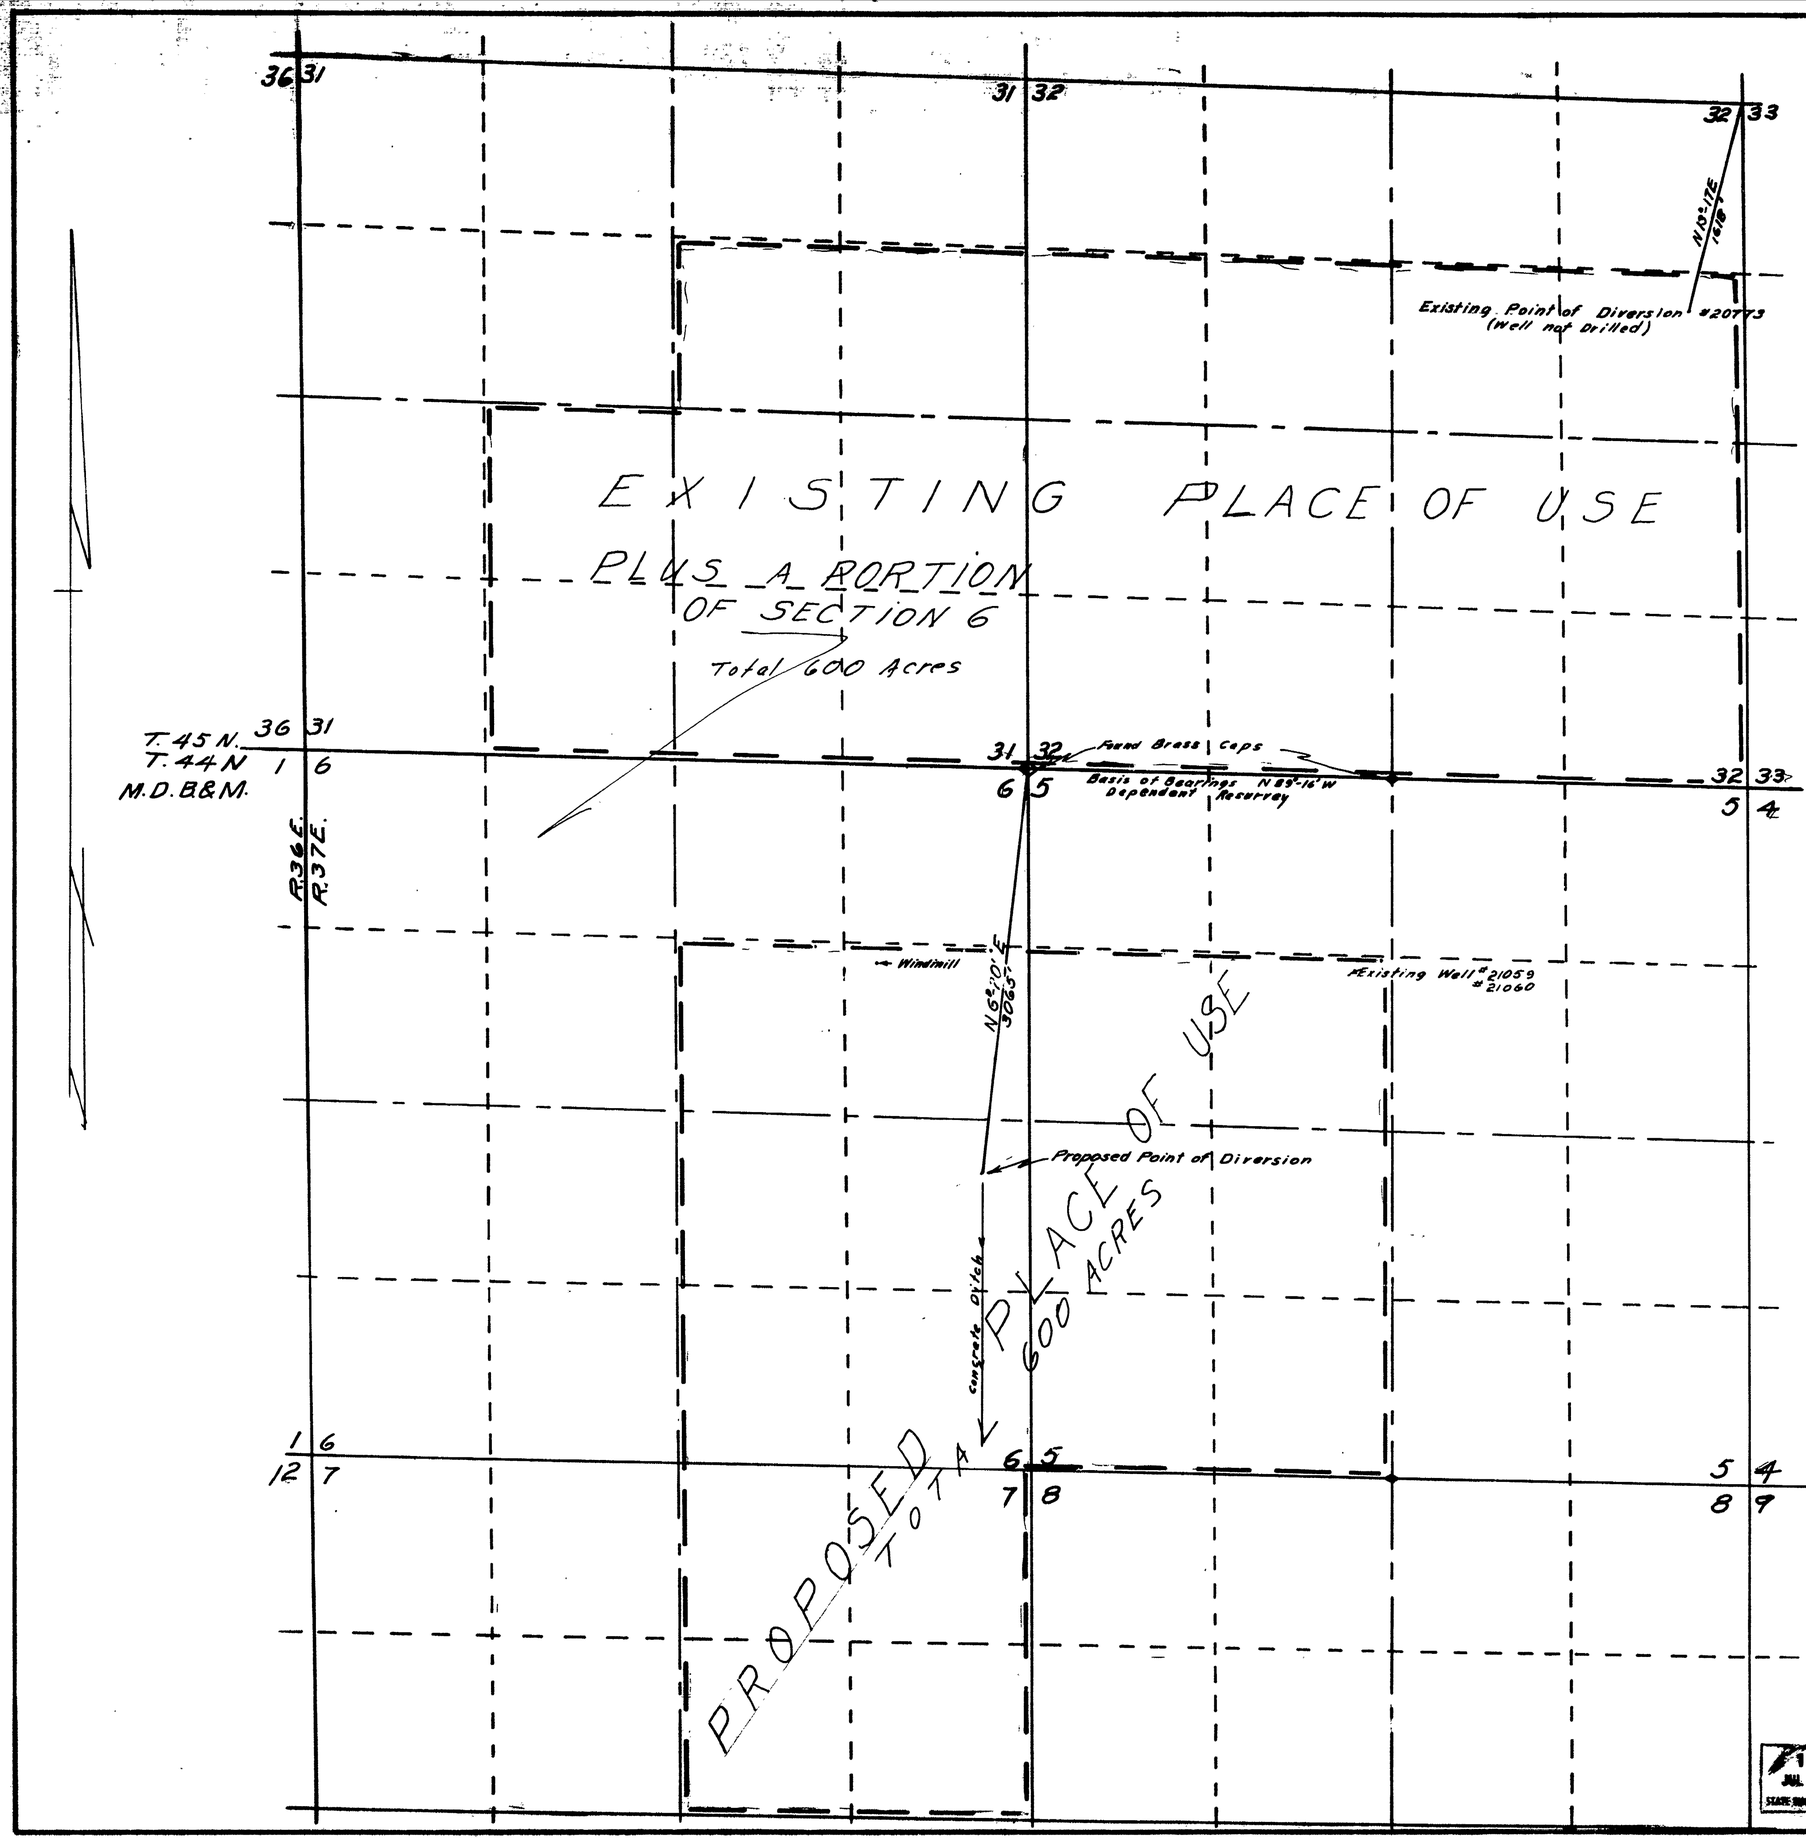

State of Nevada
County of Humboldt } SS.

I, J.R. Caldwell, being first duly sworn, depose and say that this map has been correctly drawn to the designated scale from field notes of a survey made by me on the 27th day of July, 1968; that it truly and correctly represents the proposed location and extent of the works used to divert water from underground in, Humboldt County, by Nevada Garvey Ranches, Inc. for Irrigation and domestic purposes. That the proposed point of diversion, the approximate location and size of the diverting channel, all reservoirs or basins, the location and names of all other works which will cross or connect with the proposed works, and the boundary of all lands, showing by 40-acre subdivisions the areas proposed to be irrigated, are fully and correctly designated thereon.

J R Caldwell
State Water Right Surveyor

Subscribed and swarn to before me this 29th day of July 1968

CAROL M. ACREE
Notary Public — State of Nevada
Humboldt County
My Commission Expires July 26, 1971

Carol M Acree
Notary Public in and for Humboldt County, Nevada

FILED
JUL 30 1968
STATE ENGINEER'S OFFICE

MAP
TO ACCOMPANY APPLICATION TO CHANGE THE POINT OF DIVERSION & PLACE OF USE

FOR: IRRIGATION AND DOMESTIC
BY: NEVADA GARVEY RANCHES, INC.
FROM: UNDERGROUND
IN: HUMBOLDT COUNTY, NEVADA

24617