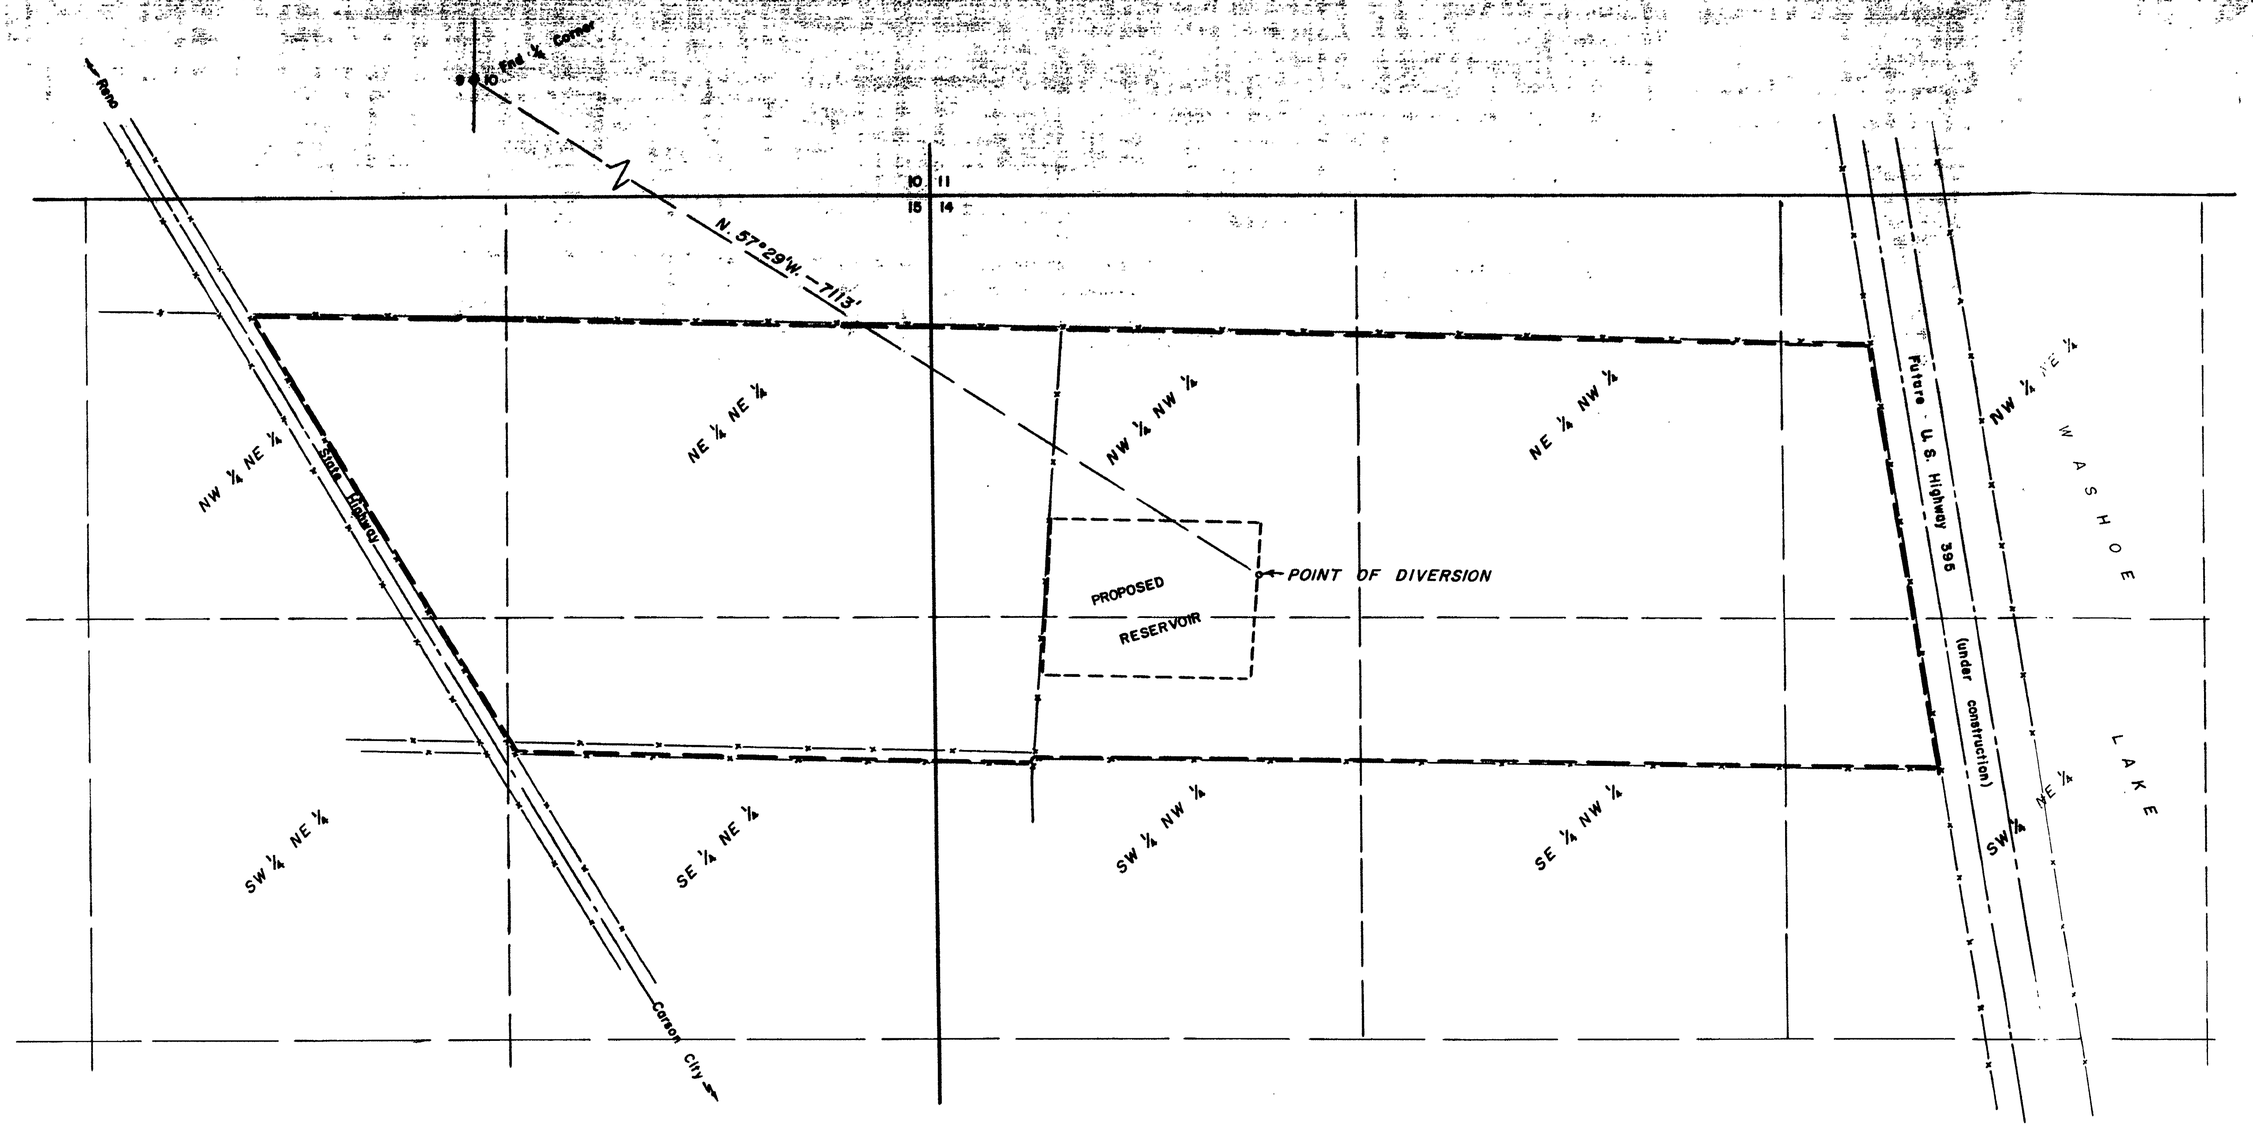

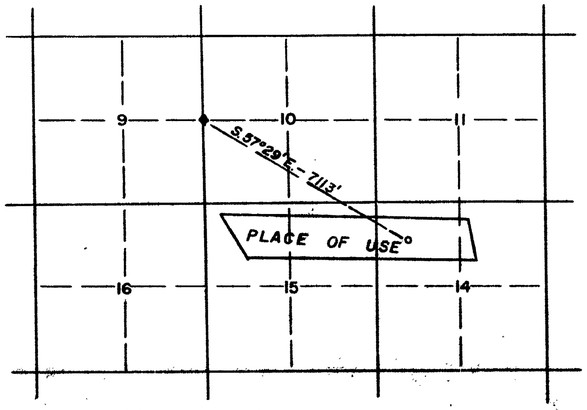

KEY MAP

1" = 2500'

T. 16 N., R. 19 E.
M. D. B. & M.

STATE OF NEVADA
COUNTY OF WASHOE SS:

I, Ernest E. Muller, being first duly sworn, depose and say that this map, consisting of one sheet, has been correctly drawn to the designated scale from field notes of a survey made by me on August 18, 1968; that it truly and correctly represents the proposed location and extent of the works used to collect and divert drainage water for irrigation purposes. That the proposed point of diversion, the size of the diverting conduit, the reservoir and names of all other works which connect with the proposed works, and the boundary of all lands, showing by 40-acre subdivisions the areas proposed to be irrigated, are fully and correctly designated thereon, in Washoe County by ESTATE OF ALICE MARY CLIFF.

Ernest E. Muller
State Water Right Surveyor No. 273

Subscribed and sworn to before me this 22nd. day of August, 1968.

Alice C. Maher
Notary Public in and for Ormsby County, Nevada

FILED
AUG 22 1968
STATE ENGINEER'S OFFICE

ALICE C. MAHER
Notary Public — State of Nevada
Ormsby County
My Commission Expires Sept. 28, 1969

SCALE: 1" = 250'

0 500 660 1320

MAP
TO ACCOMPANY APPLICATION
TO APPROPRIATE WATER
BY
ESTATE OF ALICE MARY CLIFF
FOR
IRRIGATION PURPOSES
FROM
DRAINAGE WATER

R.E. Fox Corr. 8/20/68 JPP

24628