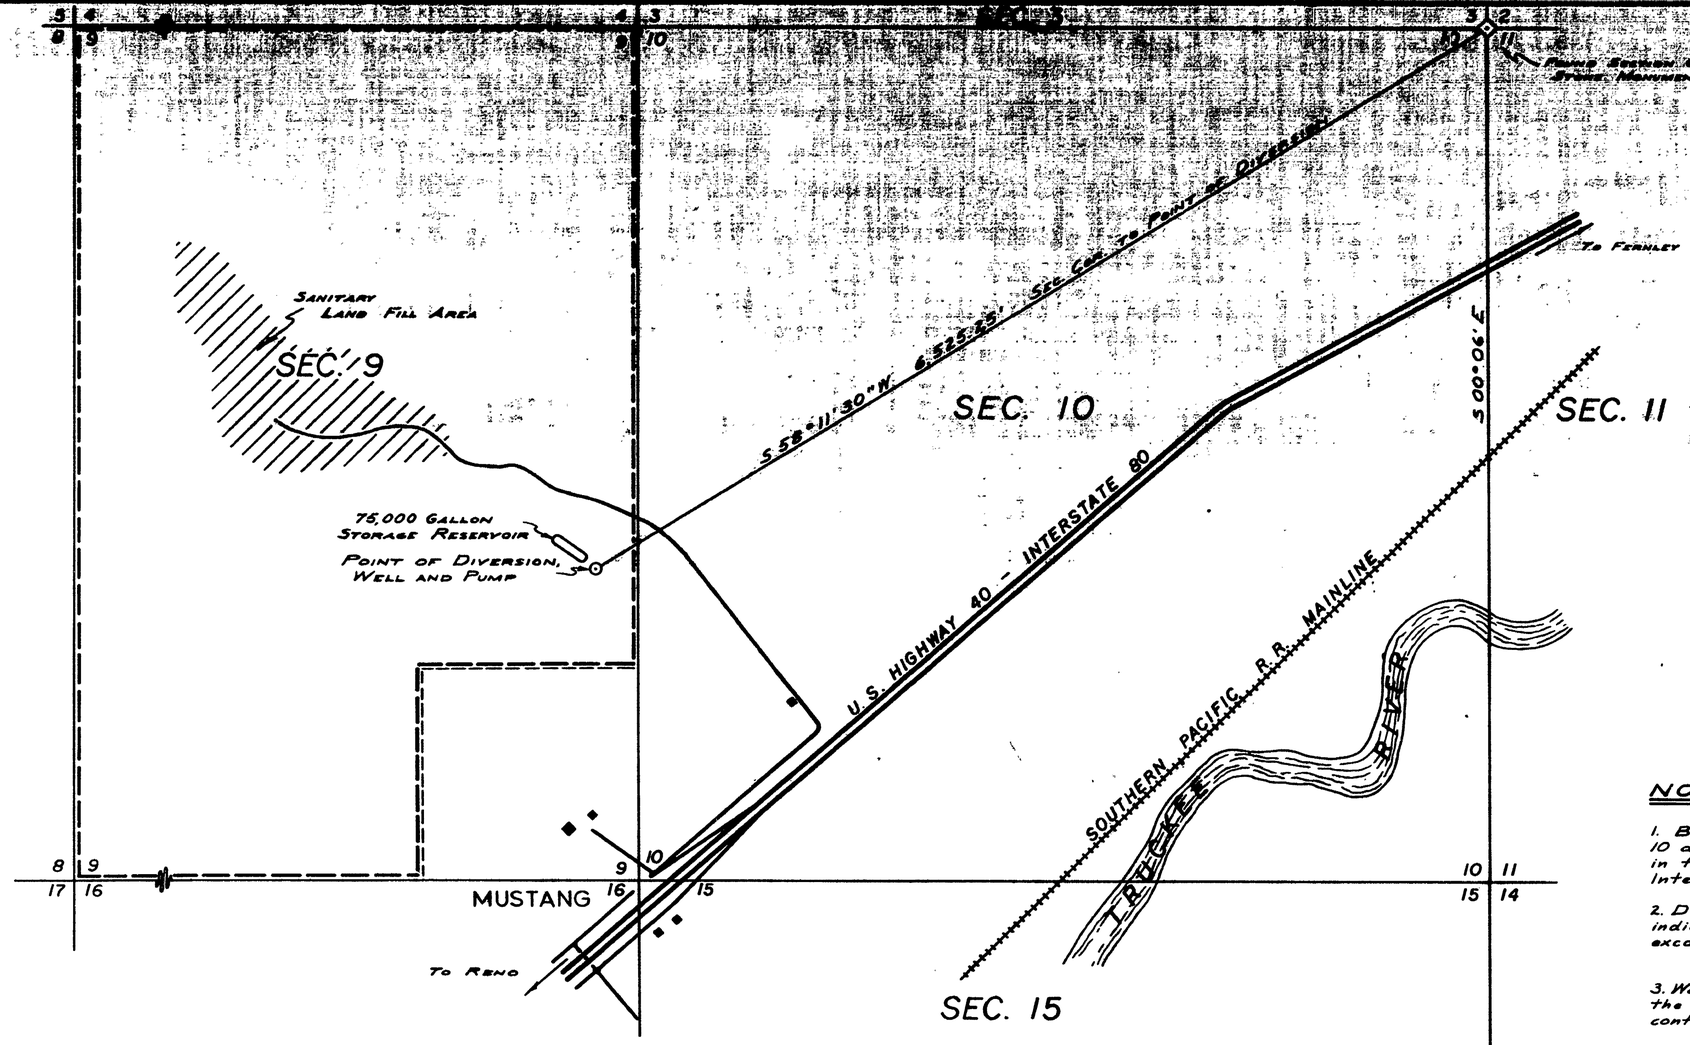

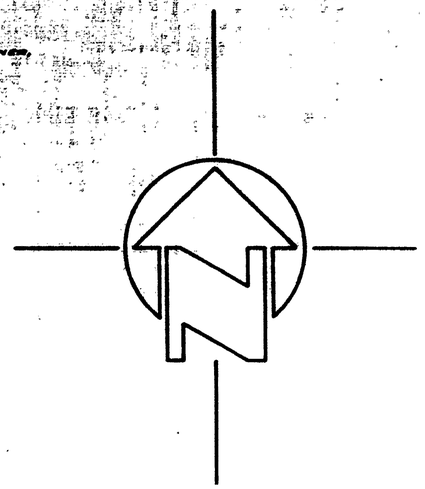

NOTES:

1. Basis of bearings is the easterly line of Sections 10 and 15, T19N, R21E, M.D.B. & M., as recorded in the Official Records of the U.S. Department of Interior, Bureau of Land Management.

2. Diversion is proposed from an underground source as indicated. Storage reservoir is to be an open, excavated pond.

3. Water will be trucked from the storage reservoir to the sanitary land fill area for soil compaction, fire control, dust settlement and irrigation purposes.

Affidavit of State Water Rights Surveyor

State of Nevada }
County of Washoe } S.S.

I, Milton L. Sharp, being first duly sworn, depose and say that this map, consisting of one sheet, has been correctly drawn from field notes of a survey made under my supervision and direction on August 8, 1968; that it truly and correctly represents the location and extent of works used to divert water from an underground source in Washoe County, Nevada, by Nevada Land Fill Corporation for use in a sanitary land fill operation; that the point of diversion, the location of the storage reservoir and the area of use are fully and correctly shown hereon.

Milton L. Sharp

Milton L. Sharp, State Water Rights Surveyor Certificate No. 349

Subscribed and sworn to before me this 14th day of August, 1968.

Dorothy L. Oien

Notary Public in and for Washoe County, Nevada

DOROTHY L. OIEN
Notary Public — State of Nevada
Washoe County
My Commission Expires February 29, 1972

CERTIFICATE No. 8235 ISSUED 2-6-74

FILED
AUG 16 1968
STATE ENGINEER'S OFFICE

Found Section Corner Stone Monument

15 14
22 23

SCALE: 1"=500'

500 0 500 1000 1500

MAP TO ACCOMPANY APPLICATION TO APPROPRIATE WATER FOR INDUSTRIAL USE BY NEVADA LAND FILL CORPORATION FROM AN UNDERGROUND SOURCE LOCATED IN THE SOUTHEAST 1/4 OF SECTION 9, T19N, R21E, MT. DIABLO BASE AND MERIDIAN

SHARP, KRATER & ASSOCIATES

2167 E. SECOND ST. RENO, NEVADA 89502

DRAWN BY: LMP	JOB NO: 10766	DATE: 8-13-68
CHECKED BY: MLS	DATE SURVEYED: 8-8-68	SHEET 1 OF 1
APPROVED: Milton L. Sharp		R.L.S. NO. 1255

24642