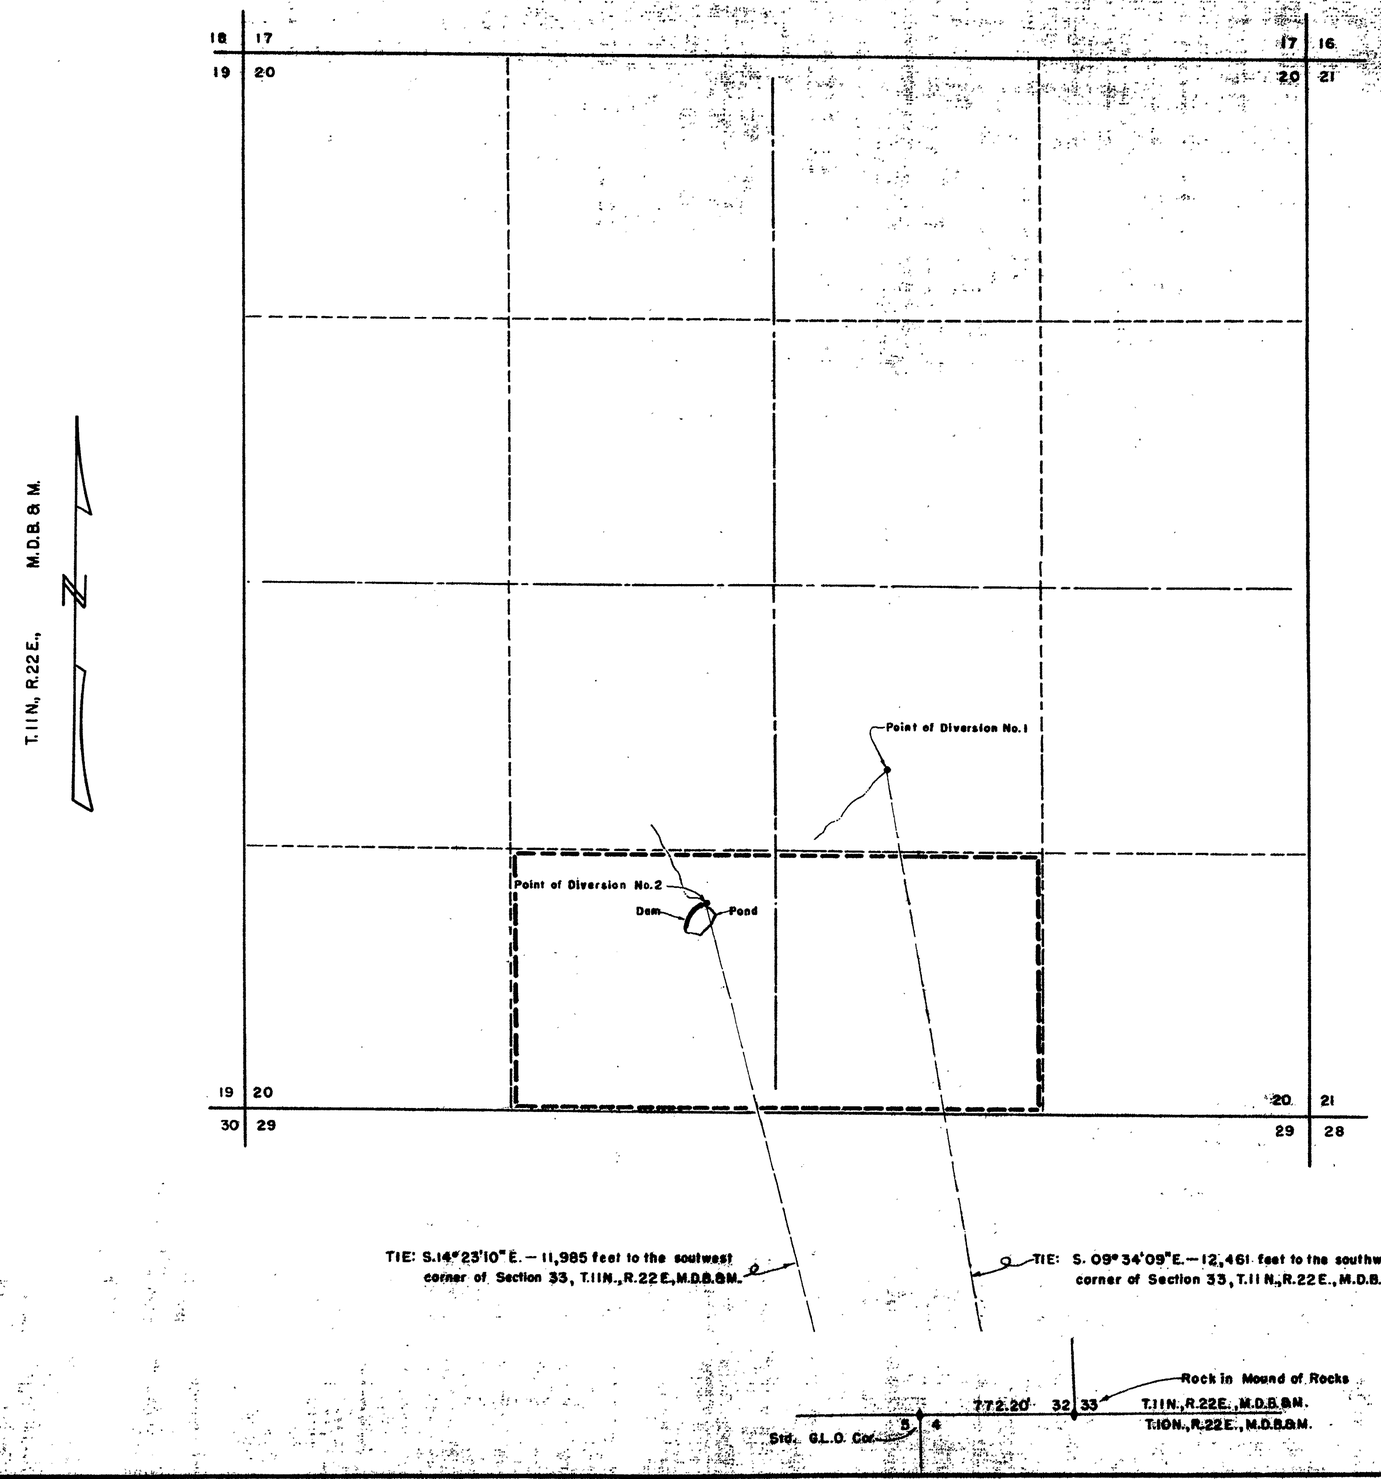


STATE OF NEVADA
County of Douglas S.S.

I, Paul J. Dube, being first duly sworn, depose and say that this map, consisting of one sheet, has been correctly drawn to the designated scale from field notes of a survey made by me on the 24th day of November, 1968; that truly and correctly represents the proposed location and the extent of the works used to divert water from an unamed spring in Douglas County by John Arden for stockwatering purposes. That the proposed point of diversion, the approximate location and size of the diverting channel or other conduit, the place and manner of use, and the location and names of all other works or streams which are crossed by, or connected with the said works, are fully and correctly designated thereon.

State Water Right Surveyor

Subscribed and sworn to before me this 3rd day of December, 1968.

Notary Public in and for Ormsby County, Nevada.

ALONZO J. CLAYTON
NOTARY PUBLIC, STATE OF NEVADA
ORMSBY COUNTY
My Commission Expires August 17, 1970

BEARING SOURCE

Bearings determined by angles from U. S. Coast & Geodetic Survey Stations Gold Hill and Lake.

SCALE AS INDICATED

0 500 1000 1500 2000

IN FEET

OFFICE
STATE ENGINEER

FILED
Dec. 3, 1968
STATE ENGINEER'S OFFICE

**MAP**

**To Accompany Application to Appropriate Water for Stockwatering From an Unamed Spring**

**By JOHN ARDEN**

24673

24673