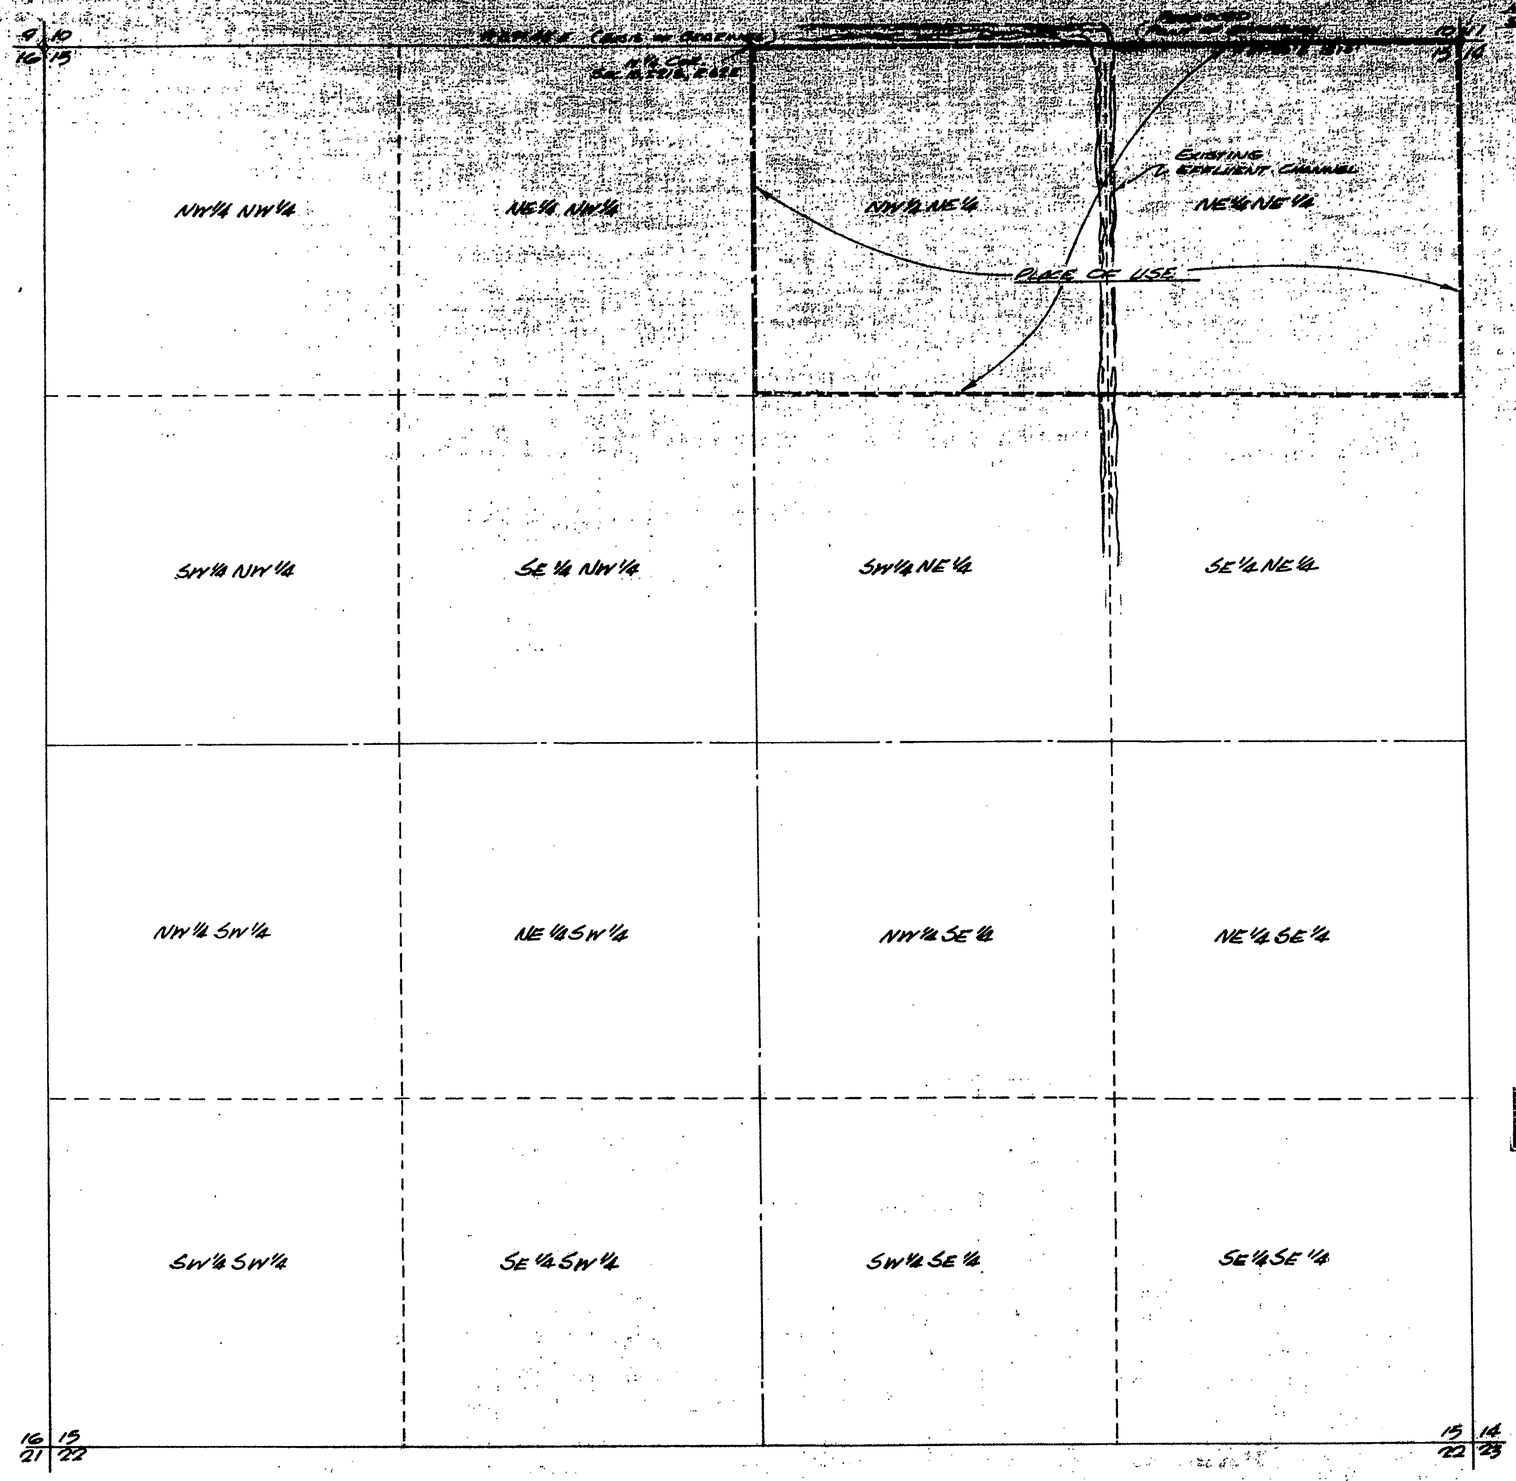

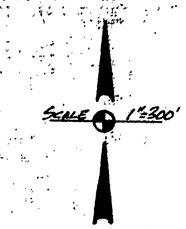

STATE OF NEVADA]
COUNTY OF CLARK] S.S.

I, VICTOR G. KRAMETBAUER, BEING FIRST DULY SWORN, DEPOSE AND SAY THAT THIS MAP, CONSISTING OF ONE SHEET, HAS BEEN CORRECTLY DRAWN TO THE DESIGNATED SCALE FROM FIELD NOTES OF A SURVEY MADE UNDER MY SUPERVISION AND WAS COMPLETED ON AUGUST 13, 1968; THAT IT CORRECTLY REPRESENTS THE PROPOSED LOCATION AND EXTENT OF THE WORKS USED TO DIVERT WATER FROM A SEWAGE EFFLUENT SOURCE, COUNTY OF CLARK, STATE OF NEVADA, BY STEWART BROS., FOR IRRIGATION USE; AND THAT THE POINT OF DIVERSION AND LOCATION OF USE ARE FULLY AND CORRECTLY SHOWN HEREON.

By: VICTOR G. KRAMETBAUER
STATE WATER RIGHTS SURVEYOR # 291

SUBSCRIBED AND SWORN TO BEFORE ME THIS 15th DAY OF AUG., 1968. MY COMMISSION EXPIRES 6-13-71.

HELEN S. SANFORD
Notary Public—State of Nevada
CLARK COUNTY
My Commission Expires June 13, 1971

NOTARY PUBLIC IN AND FOR THE COUNTY OF CLARK, STATE OF NEVADA

LOCATION OF USE:
THE NW¼ NE¼ AND THE NE¼ NE¼, SECTION 15, T. 21 S., R. 62 E., MDB & M, COUNTY OF CLARK, STATE OF NEVADA.

BASIS OF BEARING:
N 89° 46' E, BEING THE NORTH LINE OF SEC. 15, T. 21 S., R. 62 E., M.D.B. & M., AS SHOWN BY PLAT OF SECTIONS ON FILE IN THE OFFICE OF THE UNITED STATES DEPARTMENT OF THE INTERIOR, BUREAU OF LAND MANAGEMENT, WASHINGTON, D.C., DATED AUGUST 28th, 1943.

FILED
Sept. 16, 1968
STATE ENGINEER'S OFFICE

MAP TO ACCOMPANY
APPLICATION TO APPROPRIATE
WATER FOR IRRIGATION
BY
STEWART BROS.
FROM
CITY OF LAS VEGAS ~~SEWAGE~~ EFFLUENT

24684

24684