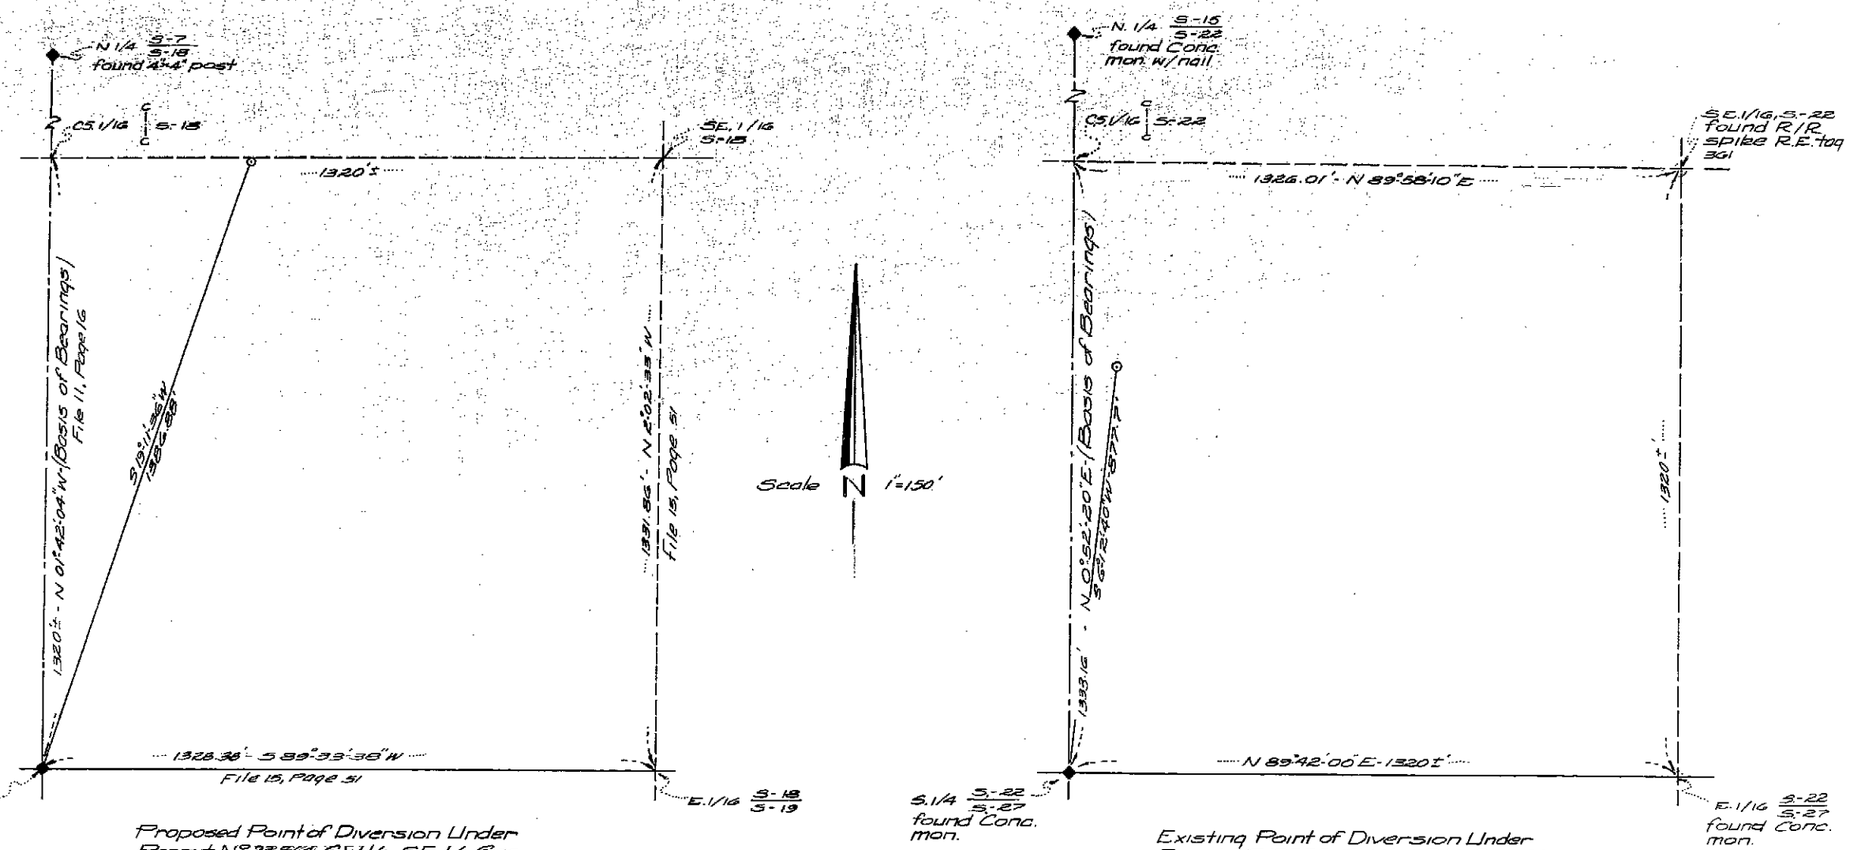

Proposed Point of Diversion Under Permit Nº 23864, SW. 1/4 SE. 1/4 Sec. 18, T. 20 S., R. 61 E., M.D.B. & M, Nev.

Existing Point of Diversion Under Permit Nº 19230, SW 1/4 SE 1/4 Sec. 22, T. 20 S., R. 61 E., M.D.B. & M.

STATE OF NEVADA
COUNTY OF CLARK

I, W.L. Higginbotham, being first duly sworn do hereby depose and say that this map consisting of one sheet has been correctly drawn to the indicated scale from existing records on file in the Office of the State Engineer of the State of Nevada, that they truly and accurately represent the locations and extent of works used to divert water from an underground source in the City of North Las Vegas, Nevada for Municipal Purposes.

W.L. Higginbotham
State Water Rights Surveyor Nº 367

Subscribed and Sworn before me this 24th day of July 1968.

Frank D. Allen
Frank D. Allen

Notary Public in and for Clark County, Nevada. My Commission expires Oct. 10, 1971

FRANK D. ALLEN
Notary Public—State of Nevada
CLARK COUNTY
My Commission Expires Oct. 10, 1971

CERTIFICATE No. 7825 ISSUED 4-27-72

FILED
SEP 16 1968
STATE ENGINEER'S OFFICE

Scale: 1"=150'

Map to Accompany Application for Permission to Change the Point of Diversion of Permit Nº 19230 by the City of North Las Vegas, Nevada for Municipal Purposes from an Underground Source.

24686 1/2

City Boundary Map
and
Proposed Place of Use

Townships 19 & 20 South, Ranges 60, 61, and 62 East, M.D.B. & M.

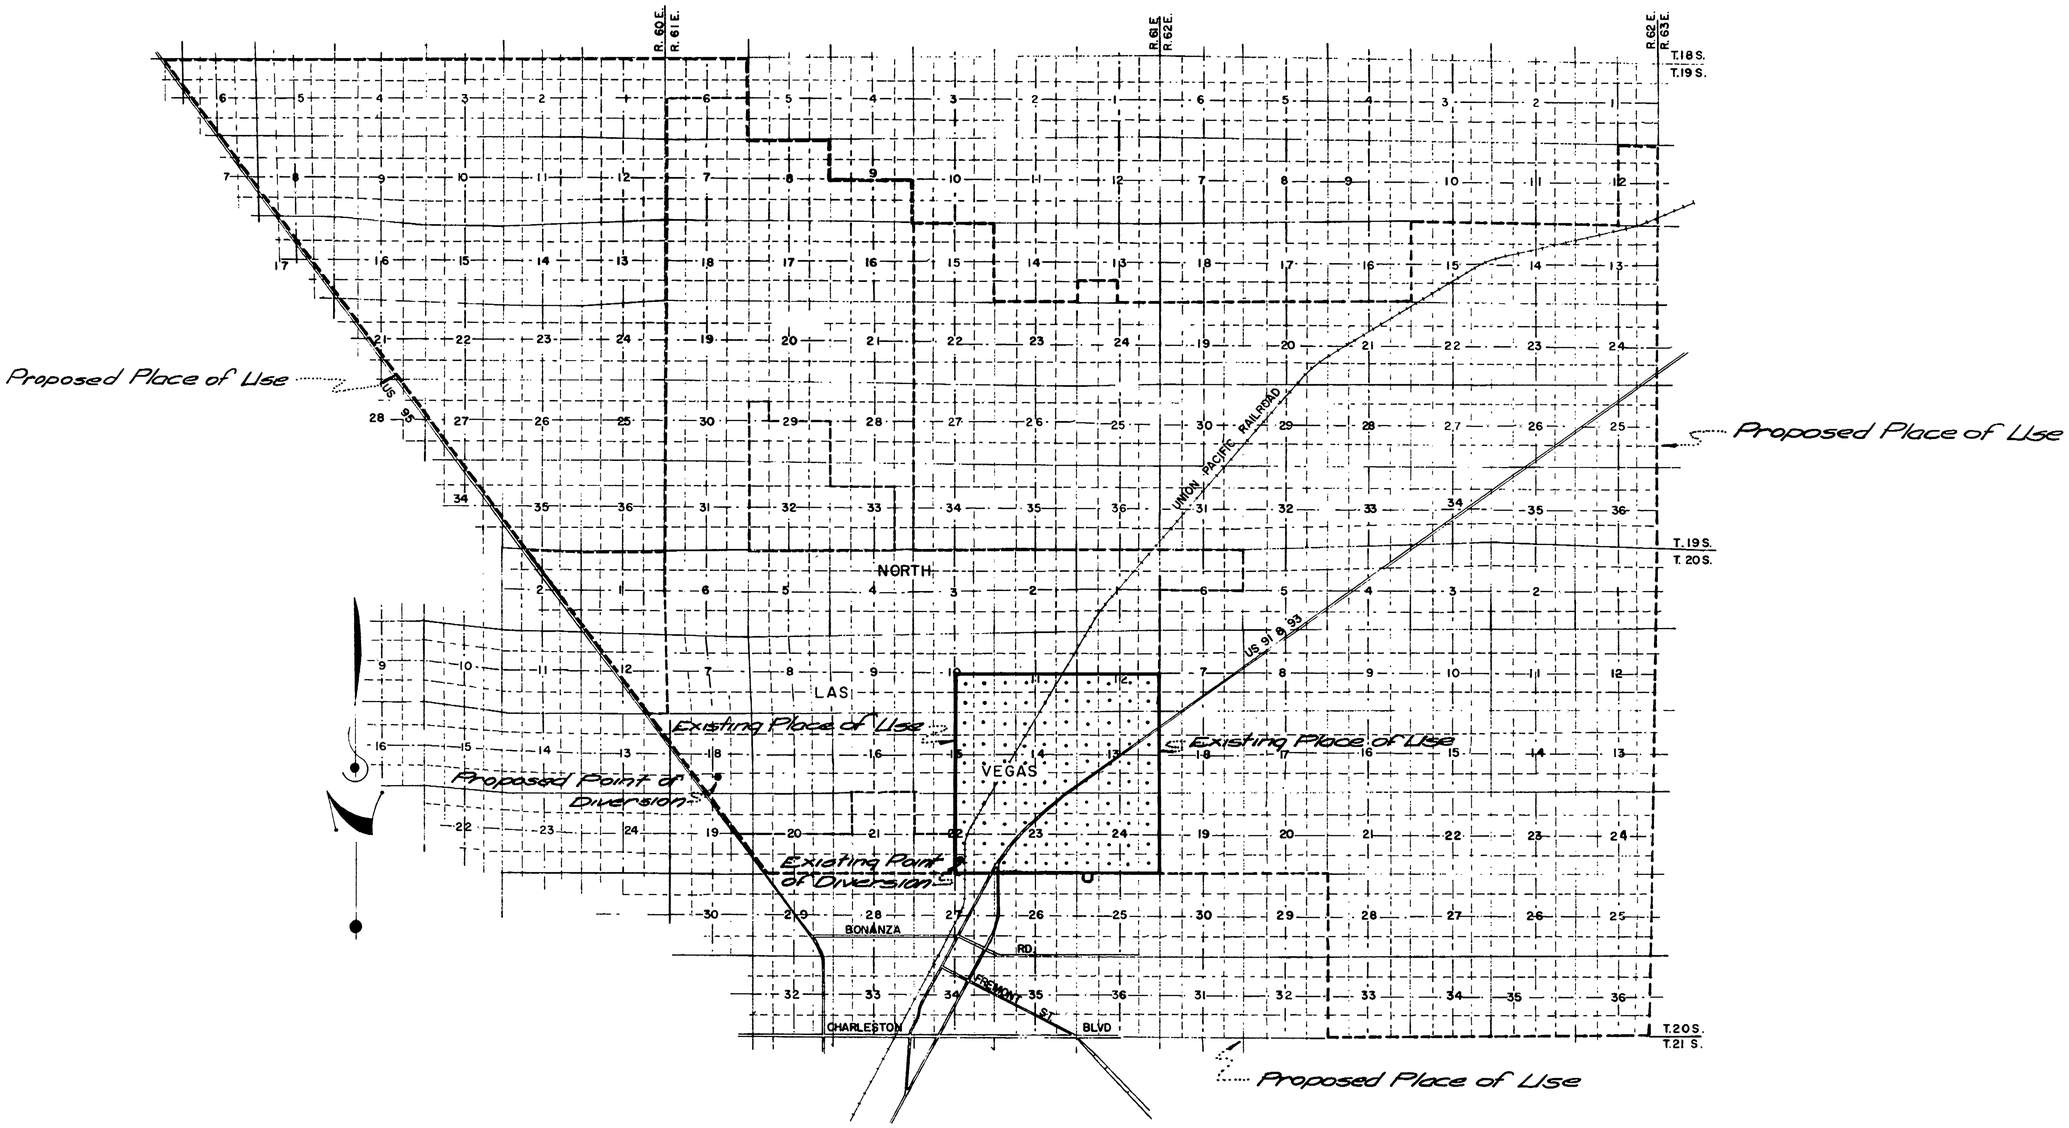

SCALE 1" = 5280'

Map to Accompany Application for Permission to Change the Point of Diversion of Permit No. 19 230 by the City of North Las Vegas, Nevada for Municipal Purposes from an Underground Source

FILED
SEP 16 1968
STATE ENGINEER'S OFFICE

24686 2/2