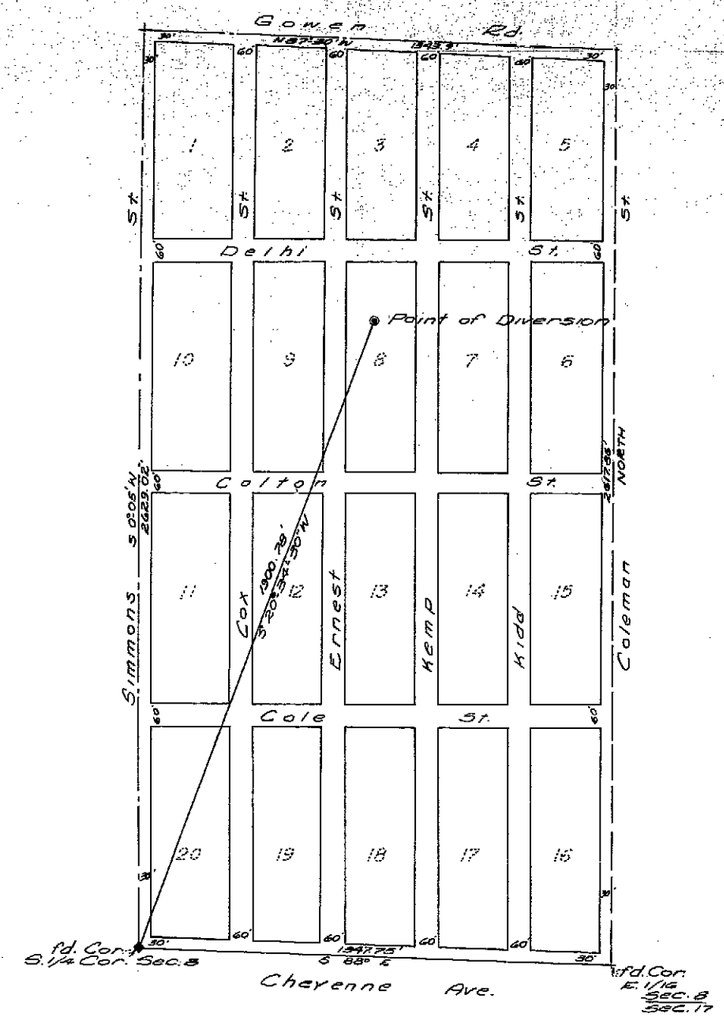

STATE OF NEVADA }
COUNTY OF CLARK } ss

I, W.L. Higginbotham, being first duly sworn, do depose and say that this map consisting of two sheets, has been correctly drawn to the designated scale from field notes of a survey made under my supervision and direction on January 29, 1962, that it truly and correctly represents the locations and extent of the works used to divert water from an underground source (Los Vegas Artesian Basin), in Clark County, by the City of North Los Vegas, Nevada for Municipal purposes.

W L Higginbotham 9-10-68
State Water Right Surveyor Nº 367

Subscribed and sworn before me this 10th day of September, 1968.

Alberta Kelleher
Alberta Kelleher
Notary Public in and for Clark County, Nevada. My commission expires June 16, 1969

ALBERTA KELLEHER
Notary Public – State of Nevada
CLARK COUNTY
My Commission Expires June 16, 1969

Carlton Square

Block 8 Lots 7 & 8

The W.½ SE.¼ of Sec. 8, T.20S, R.61E.

Book 1 - Page 86

(On File in the Clark County Recorders Office)

Scale: one inch = 200 ft

Map to Accompany Application for Permission to Appropriate Water Under App. Nº & Cert Nº by the City of North Las Vegas, Nevada, for Municipal Purposes, from an Underground Source

FILED
SEP 16 1968
STATE ENGINEER'S OFFICE

24687 1/2

City Boundary Map
and
Proposed Place of Use

Townships 19 & 20 South, Ranges 60, 61, and 62 East, M.D.B. & M.

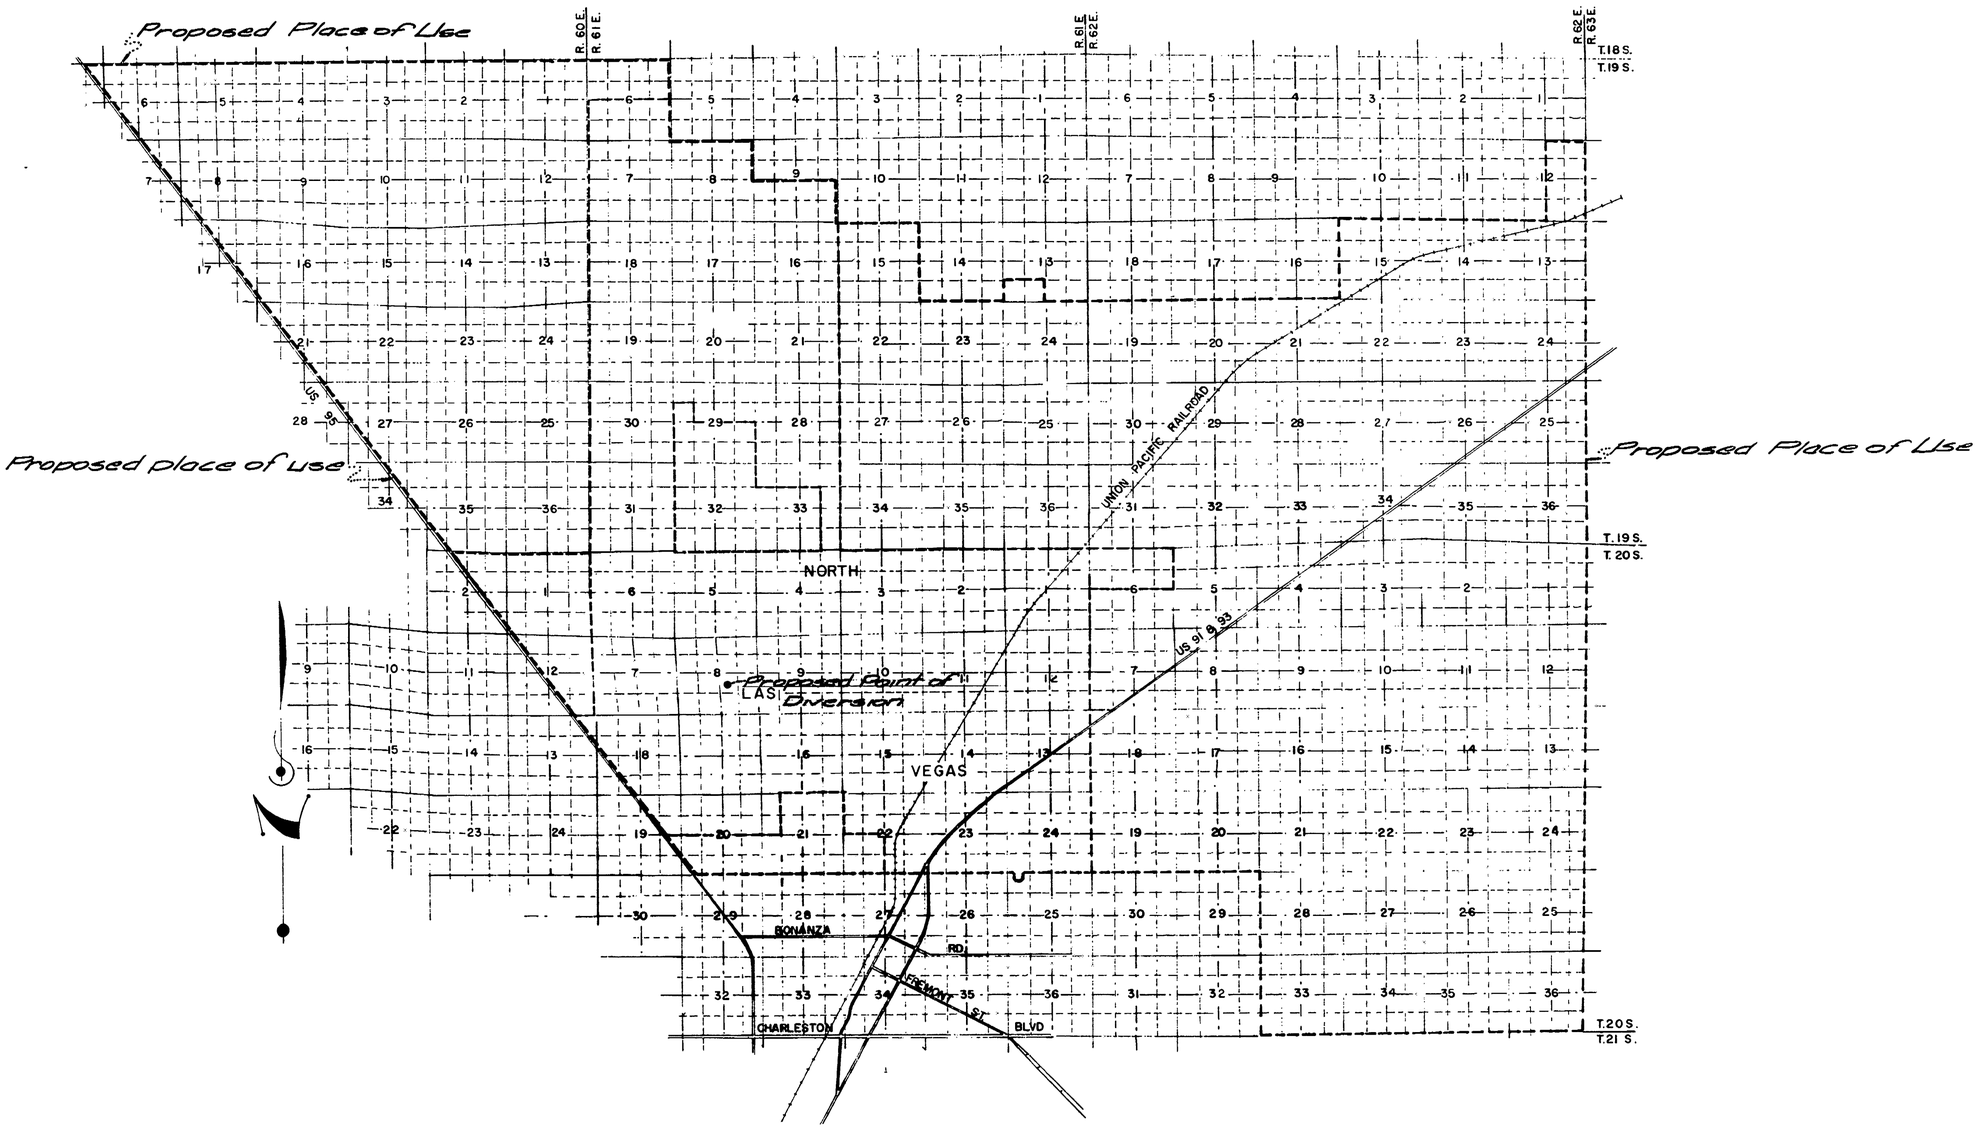

SCALE 1" = 5280'

Map to Accompany Application for Permission to Appropriate Water Under App. Nº & Cert. Nº by the City of North Las Vegas, Nevada, for Municipal Purposes, from an Underground Source.

FILED
SEP 16 1988
STATE ENGINEER'S OFFICE

24687 2/2