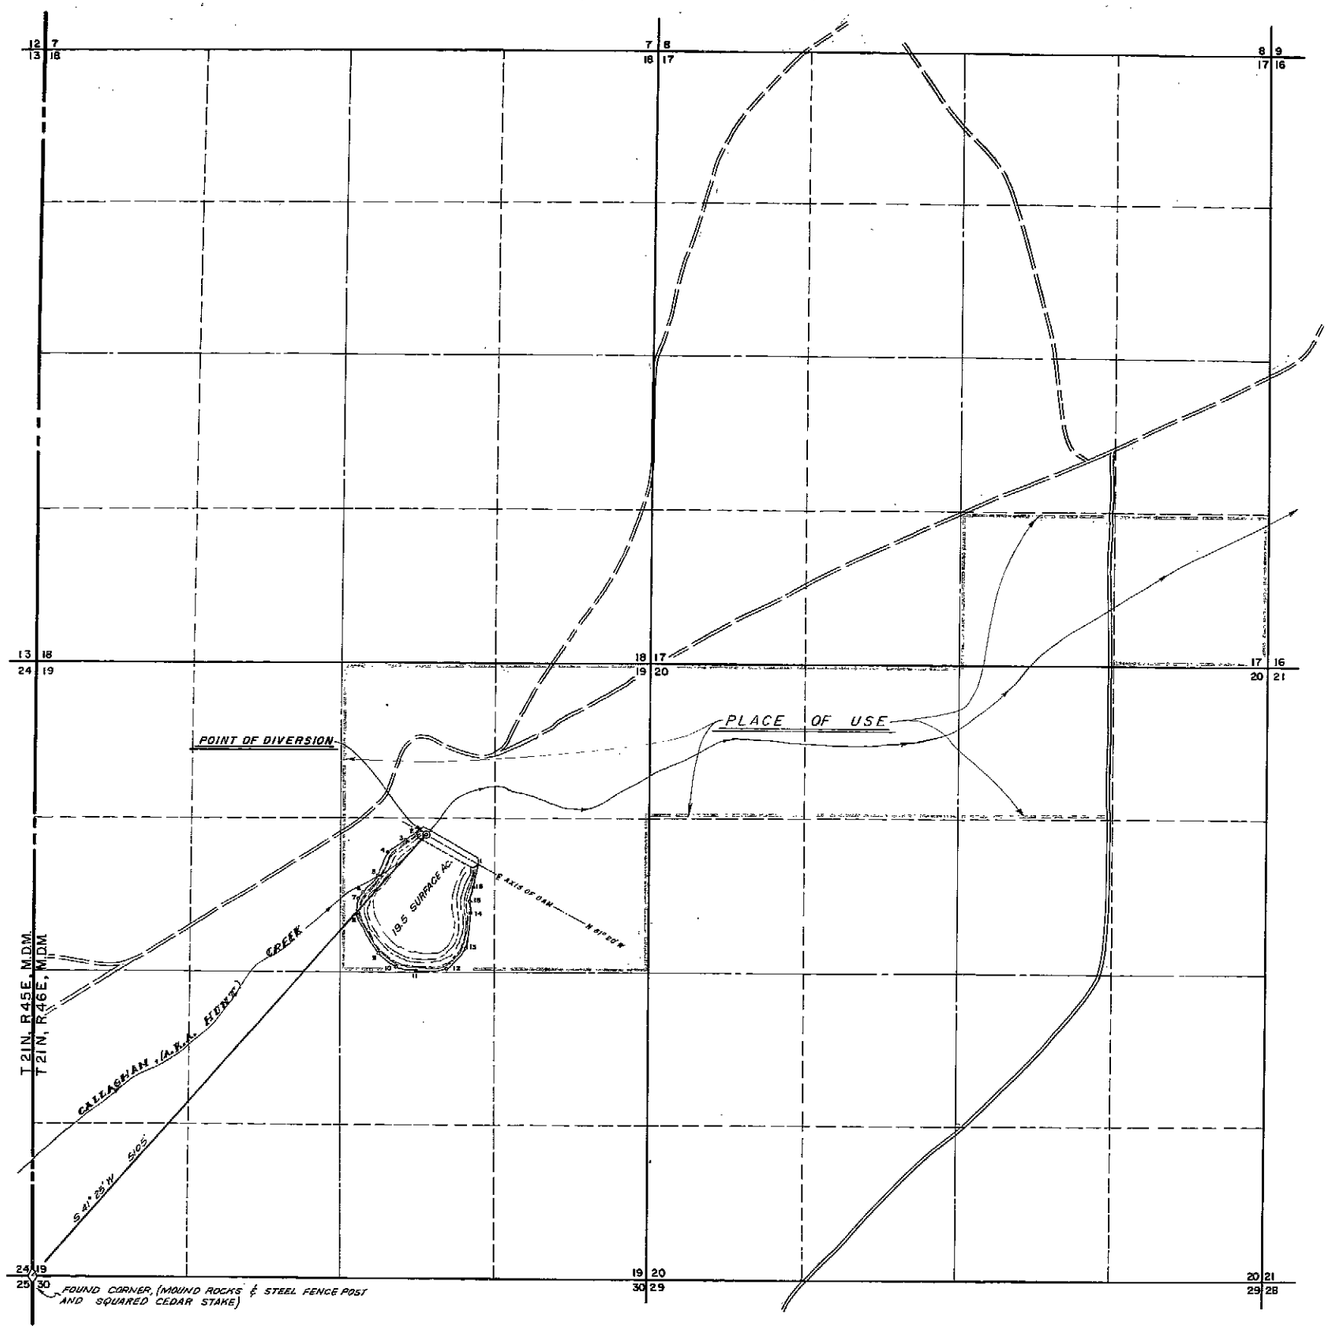

NOTE – Plans & Specifications For Above Reservoir Dam Are to Be Furnished By Others.

STATE OF NEVADA }
COUNTY OF ELKO } S.S.

I, **MARK CHILTON**, BEING FIRST DULY SWORN, DEPOSE AND SAY THAT THIS MAP, CONSISTING OF ONE SHEET, HAS BEEN CORRECTLY DRAWN TO THE DESIGNATED SCALE FROM FIELD NOTES OF A SURVEY MADE UNDER MY SUPERVISION AND DIRECTION ON THE 27TH DAY OF DECEMBER, 1968; THAT IT TRULY AND CORRECTLY REPRESENTS THE PROPOSED LOCATION AND EXTENT OF THE WORKS USED TO DIVERT WATER FROM **CALLAGHAN (A.K.A. HUNT) CREEK** IN **ELKO COUNTY** BY **GRASS VALLEY RANCH INC.** FOR **IRRIGATION PURPOSES.** THAT THE PROPOSED POINT OF DIVERSION, THE APPROXIMATE LOCATION AND SIZE OF THE DIVERTING CHANNEL, ALL RESERVOIRS OR BASINS, THE LOCATION AND NAMES OF ALL OTHER WORKS WHICH WILL CROSS OR CONNECT WITH THE PROPOSED WORKS, AND THE BOUNDARY OF ALL LANDS, SHOWING BY 40-ACRE SUBDIVISIONS THE AREAS PROPOSED TO BE IRRIGATED, ARE FULLY AND CORRECTLY DESIGNATED THEREON.

REGISTERED PROFESSIONAL ENGINEER MARK CHILTON STATE OF NEVADA

Mark Chilton
STATE WATER RIGHT SURVEYOR # 278

SUBSCRIBED AND SWORN TO BEFORE ME THIS 30TH DAY OF DECEMBER, 1968.

Leora Bernadot
NOTARY PUBLIC IN AND FOR ELKO CO., NEV.

LEORA BERNADOT
Notary Public - State of Nevada
Elko County, Nevada
My Commission Expires Mar. 2, 1970

NOTE ~ BASIS OF BEARING = MAGNETIC VAR. 17°E

BOUNDARY OF INUNDATED LAND BY IMPOUNDED WATER		
COURSE	BEARING	DISTANCE
1–2	N 61° 20' W	595.0
2–3	S 49° 46' W	124.0
3–4	S 56° 02' W	176.0
4–5	S 22° 45' W	214.0
5–6	S 42° 37' W	195.0
6–7	S 37° 14' W	57.0
7–8	S 07° 47' W	135.0
8–9	S 30° 08' E	379.0
9–10	S 52° 26' E	177.0
10–11	S 77° 40' E	181.0
11–12	N 86° 09' E	257.0
12–13	N 43° 42' E	238.0
13–14	N 08° 35' E	305.0
14–15	N 02° 19' W	102.0
15–16	N 16° 28' E	121.0
16–1	N 08° 10' E	180.0
TOTAL SURFACE ACRES = 19.5		

0 600 1200 1800 2400 3000
SCALE 1" = 600'

FILED
Jan. 3, 1969
STATE ENGINEER'S OFFICE

OFFICE
STATE ENGINEER

1969 JAN 3 AM 10 36

NO.	BY	DATE	DESCRIPTION	CK'D	APP'D
			REVISIONS		

DRAWN BY RW | APPROVED BY MC
JOB NO. 215-003 | DATE DEC., 1968

MAP
TO ACCOMPANY APPLICATION
TO APPROPRIATE WATER
FOR
IRRIGATION
BY
GRASS VALLEY RANCH INC.
FROM
CALLAGHAN (A.K.A. HUNT) CREEK

CHILTON ENGINEERING
WESTERN PACIFIC BLDG. ELKO, NEVADA

W-68039 | 0

24700