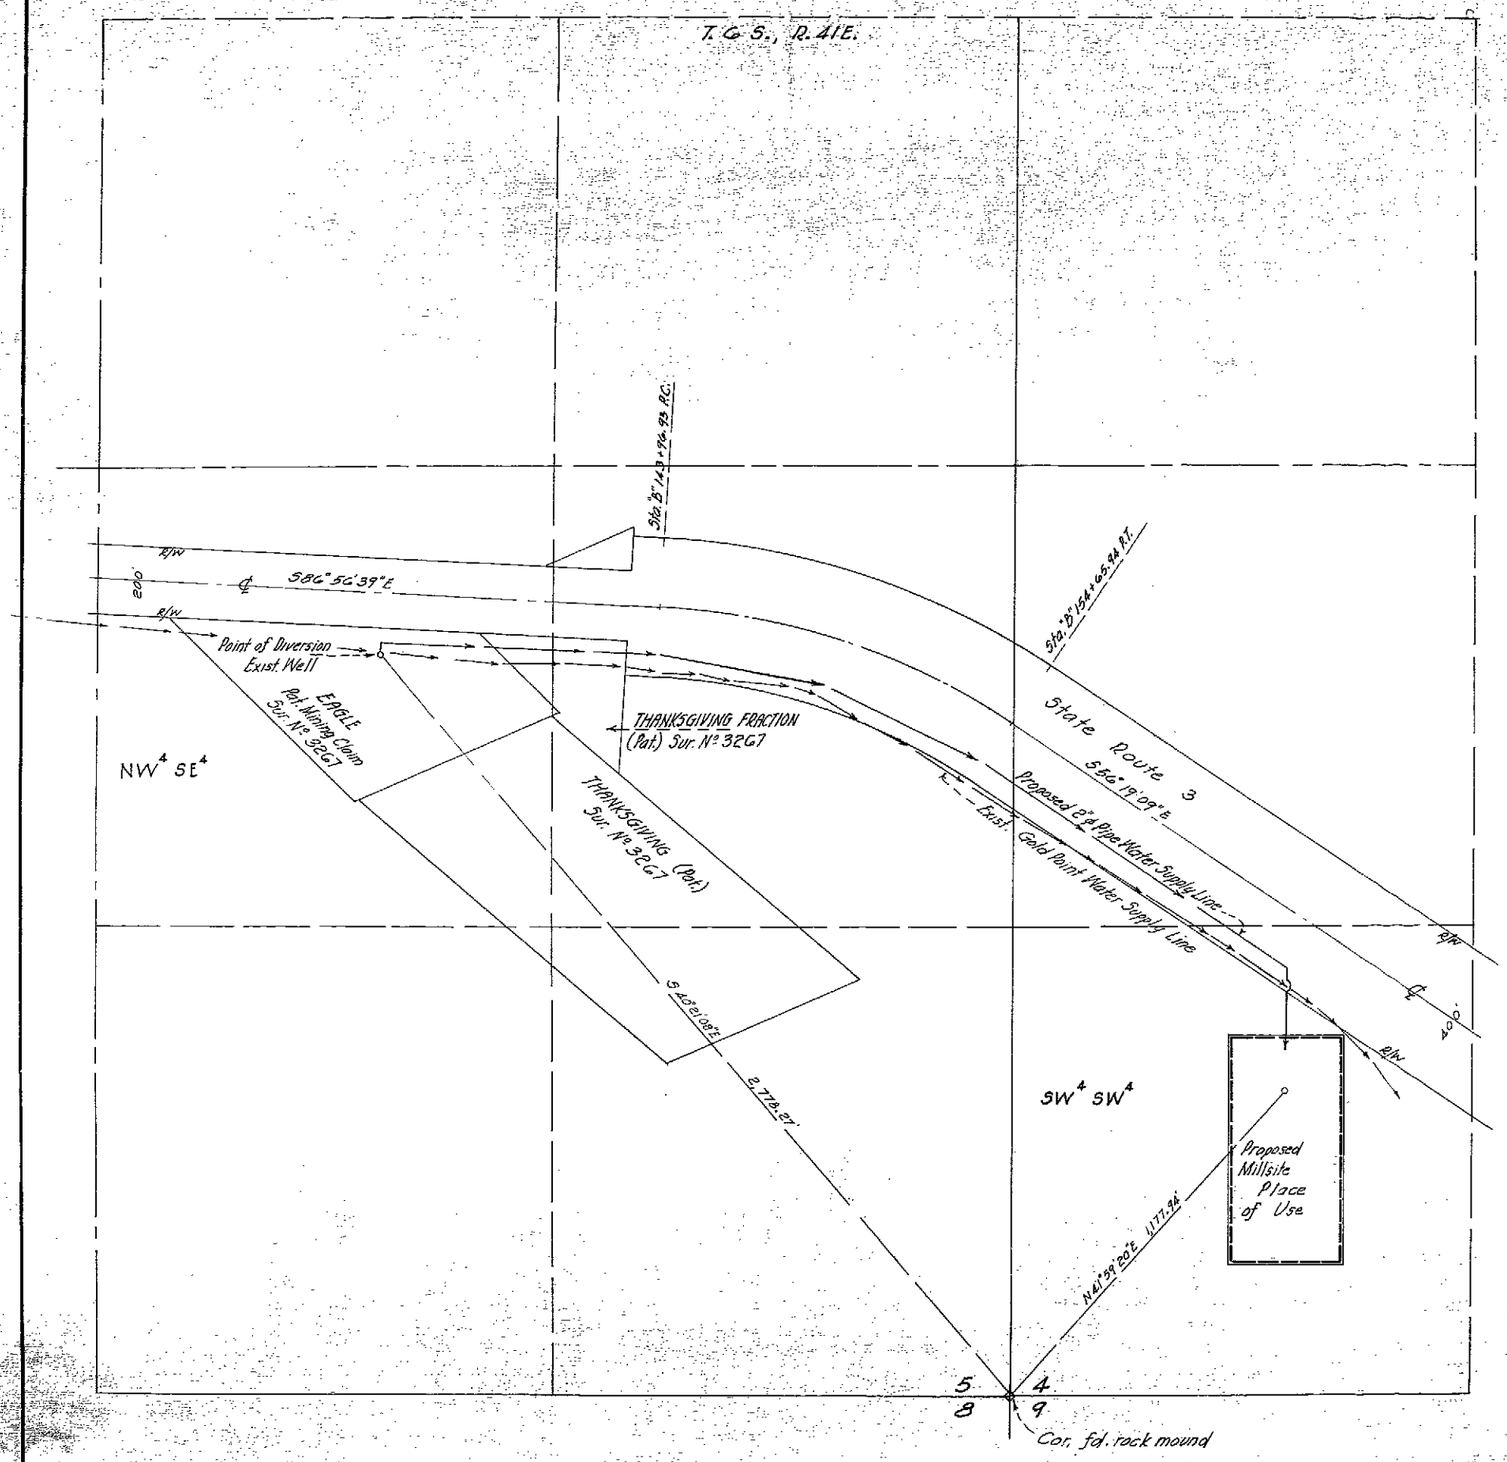

STATE of NEVADA }
COUNTY of NYE } ss.

I, Benjamin L. Ortiz, being first duly sworn, depose and say that this map consisting of one sheet, has been correctly drawn to the designated scale from field notes of a survey made by me between the 18th day of August, and the 19th day of August, 1967; that it truly and correctly represents the location and extent of the proposed works used to divert water from Underground source, in Esmeralda County, by William Meredith for Milling and Domestic purposes. That the proposed point of diversion and return, the location of the Mill, the approximate size and capacity of the diverting conduit, and the location and names of all other works or streams which are crossed by or connected with said works, are fully and correctly designated hereon.

Benjamin L. Ortiz
STATE WATER RIGHT SURVEYOR

Subscribed and sworn to before me this 6th day of September, 1967.

Gloria Jean Smith
NOTARY PUBLIC IN AND FOR NYE COUNTY, NEVADA

GLORIA JEAN SMITH
NOTARY PUBLIC, STATE OF NEVADA
NYE COUNTY
My Commission Expires Oct. 3, 1970

SOURCE of BEARING

The bearing S66°19'09"E of the ℄ of that portion of State Route 3 which passes through the W½ of the SW¼, Sec. 4, T. 6 S., R. 41 E., MDBM, as shown by Strip Map thereof on file in the Office of the NHD, Carson City, Nevada.

SCALE: 1" = 200'

200 100 0 200 400 600 800 1,000 FT.

FILED
OCT 2, 1968
STATE ENGINEER'S OFFICE

MAP TO ACCOMPANY
APPLICATION TO APPROPRIATE WATER
FOR MILLING and DOMESTIC
BY WILLIAM MEREDITH
FROM UNDERGROUND SOURCE

24706 24705