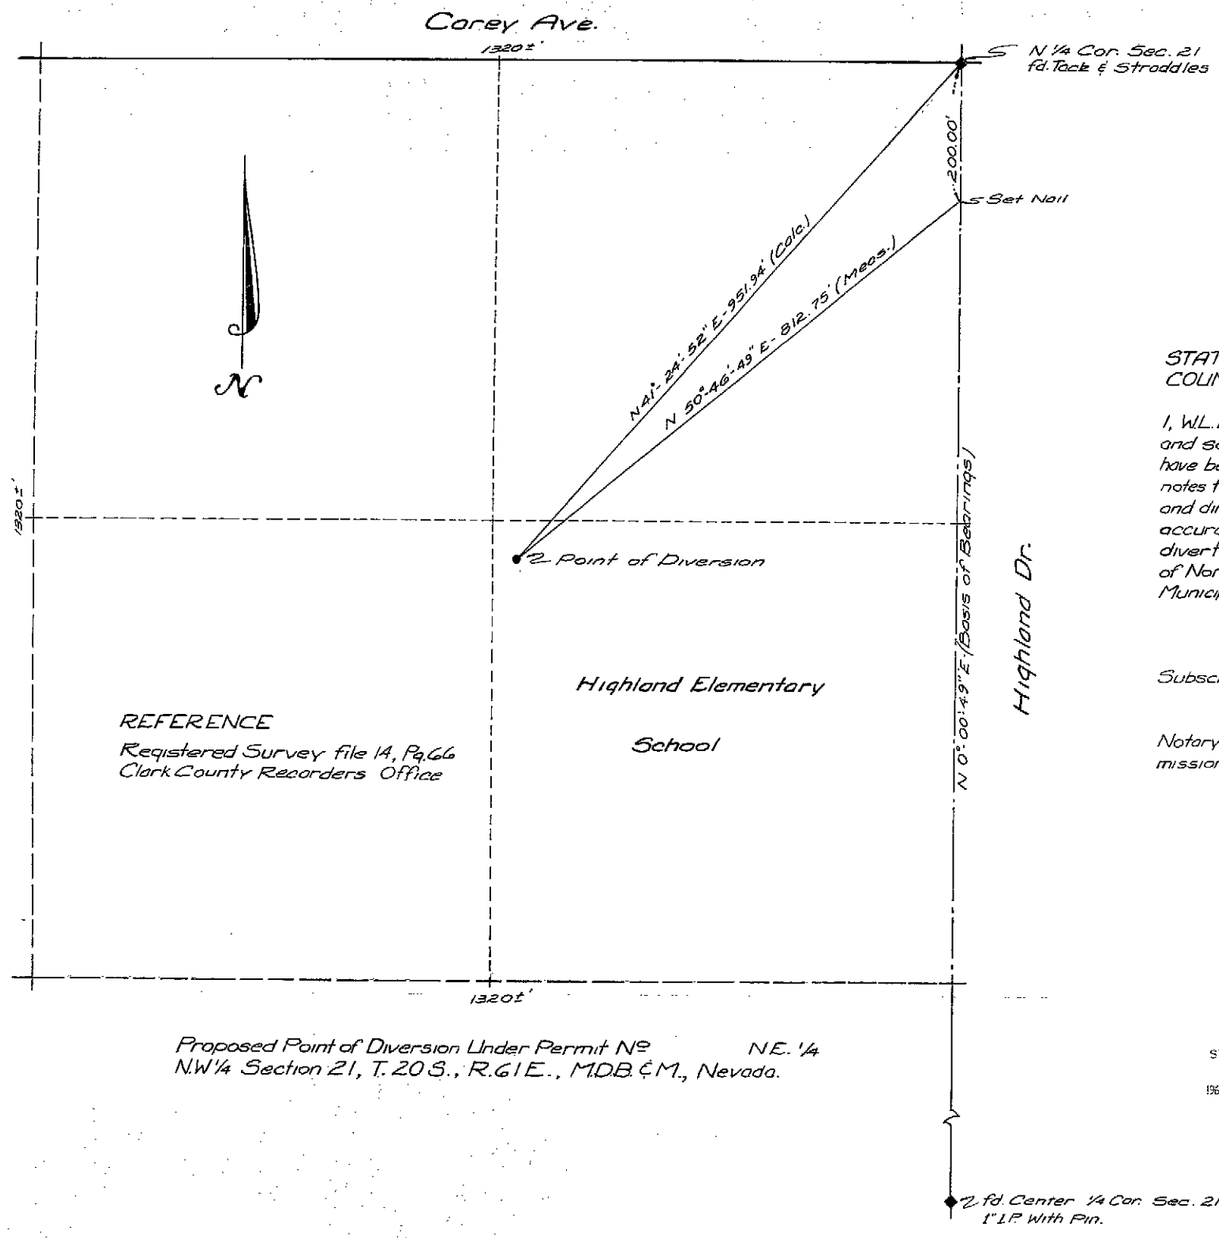

STATE OF NEVADA }
COUNTY OF CLARK } ss

I, W.L. Higginbotham, being first duly sworn do depose and say that these Maps consisting of two sheets have been correctly drawn to the indicated scale from field notes taken from a survey made under my supervision and direction on October 4, 1968, that they truly and accurately represent the extent of works used to divert water from an underground source in the City of North Las Vegas, Clark County, Nevada for Municipal Purposes.

W.L. Higginbotham 10-17-68
State Water Right Surveyor No. 367

Subscribed and sworn before me this day of

Frank D. Allen
Frank D. Allen-Notary Public

Notary Public in and for Clark County, Nevada. My commission expires Oct 10, 1971.

FILED
Oct. 28, 1968
STATE ENGINEER'S OFFICE

OFFICE
STATE ENGINEER

1968 OCT 28 PM 1 41

Scale: 1" = 100'

Map to Accompany Application for Permission to Appropriate Water Under App. No. & Cert. No. by the City of North Las Vegas, Nevada, for Municipal Purposes, from an Underground Source.

24735

City Boundary Map
and
Proposed Place of Use

Townships 19 & 20 South, Ranges 60, 61, and 62 East, M.D.B. & M.

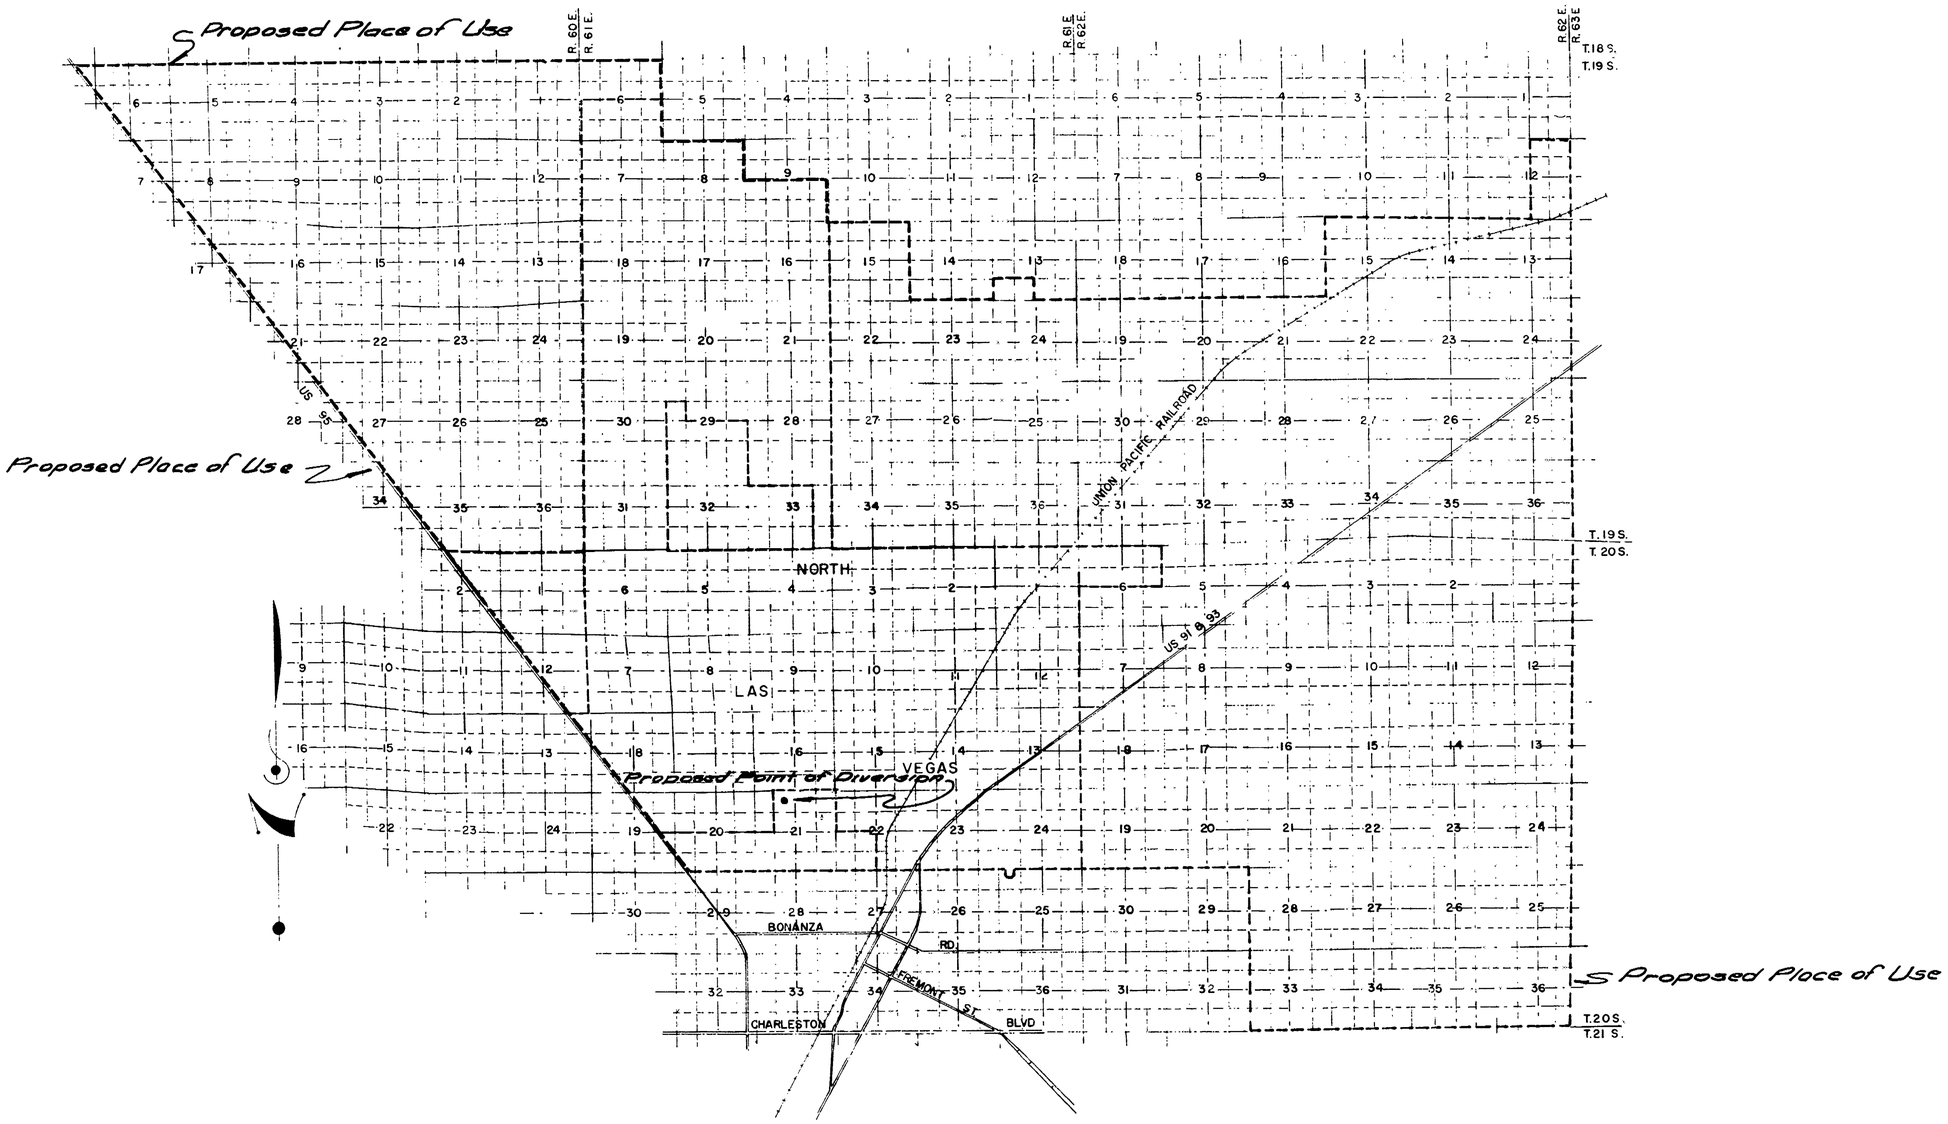

SCALE 1" = 5280'

FILED
Oct. 28, 1968
STATE ENGINEER'S OFFICE

OFFICE
STATE ENGINEER

1968 OCT 28 PM 1 41

Map to Accompany Application for Permission to Appropriate Water Under App. No. & Cert. No. by the City of North Las Vegas, Nevada for Municipal Purposes, from an Underground Source.

24755