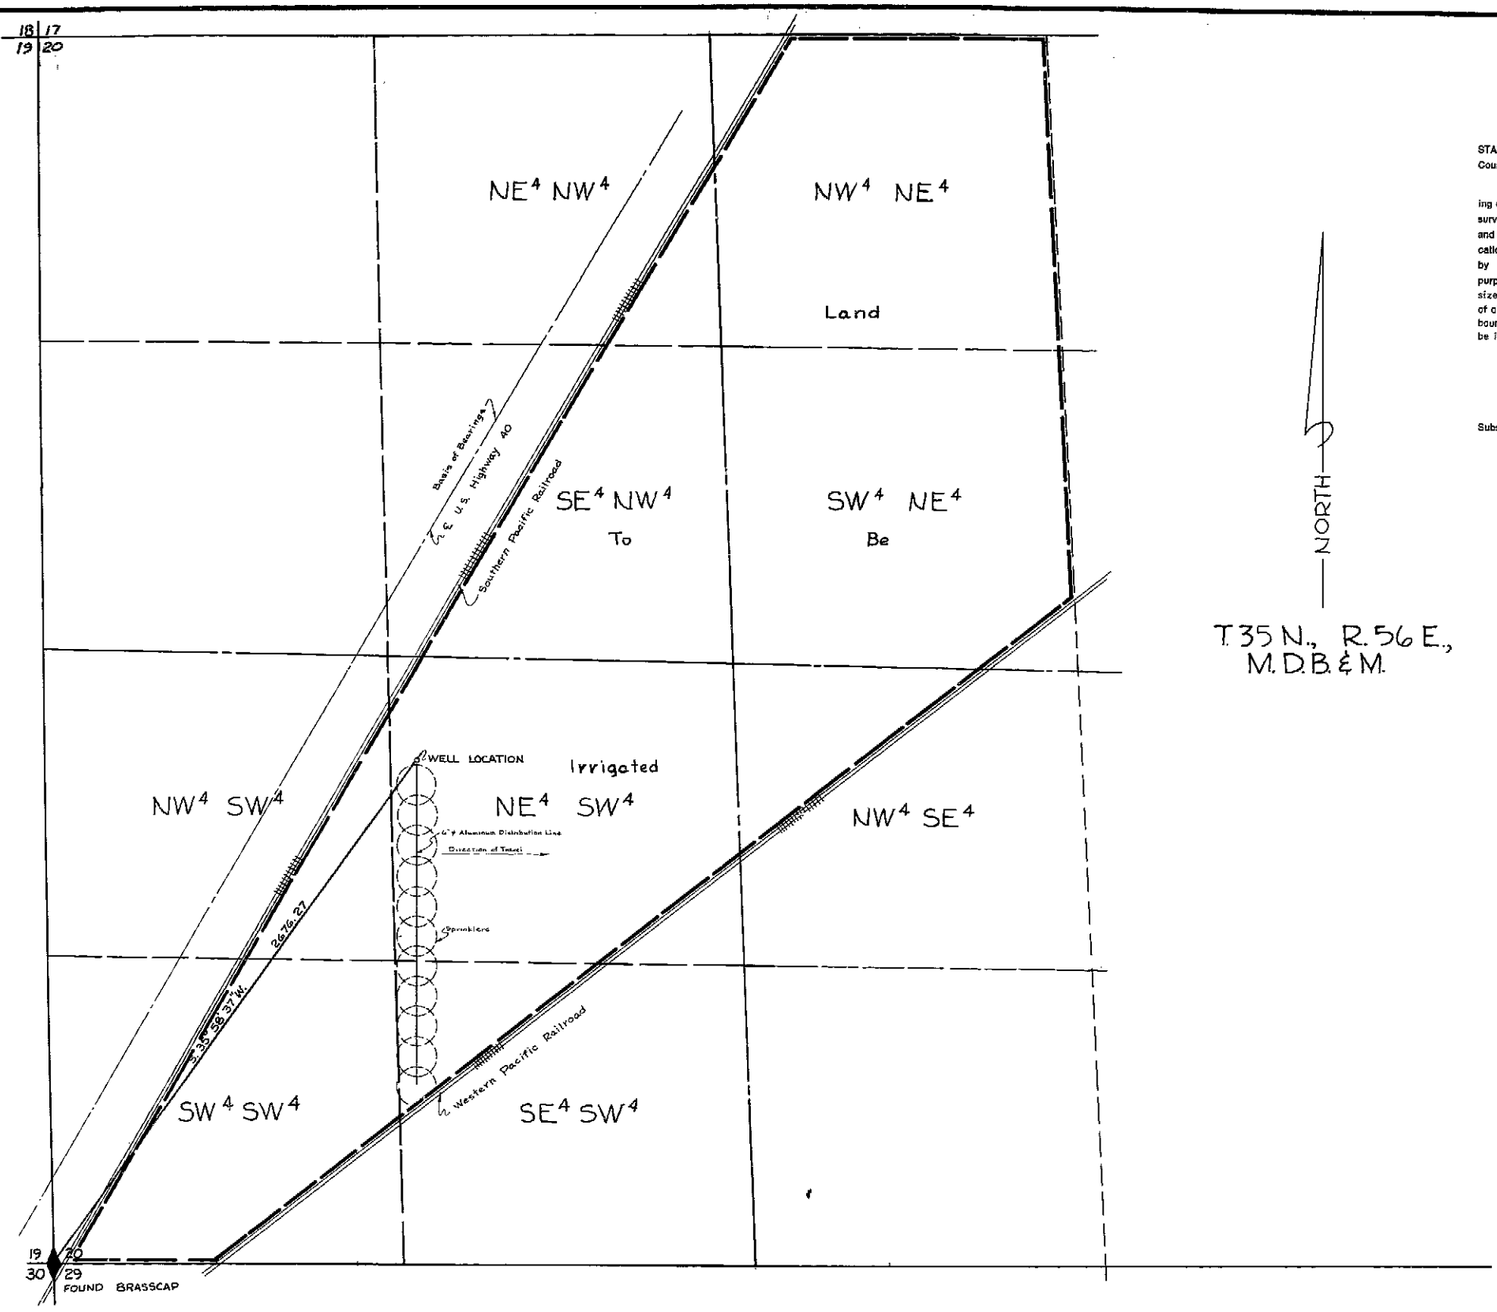

NORTH

T. 35 N., R. 56 E.,
M.D.B.&M.

STATE OF NEVADA
County of Elko } ss.

I, Wallace T. Boundy, being first duly sworn, depose and say that this map, consisting of one sheet, has been correctly drawn to the designated scale from field notes of a survey made under my supervision and direction between the 12th day of July, 1968 and the 14th day of July, 1968, that it truly and correctly represents the proposed location and extent of the works used to divert water from Underground Sources, by Anchor S. Ranches for Irrigation & Domestic purposes. That the proposed point of diversion, the approximate location and size of the diverting channel, all reservoirs or basins, the location and names of all other works which will cross or connect with the proposed works, and the boundary of all lands, showing by 40-acre subdivisions the areas proposed to be irrigated, are fully and correctly designated thereon.

Wallace T. Boundy
State Water Right Surveyor

Subscribed and sworn to before me this 23rd day of August, 1968

Susan L. Westbrook
Notary Public in and for Elko County, Nevada
My commission expires May 7, 1972

SUSAN L. WESTBROOK
Notary Pub. in and for State of Nevada
Elko County, Nevada
Commission expires May 7, 1972

LEGEND

Subdivision Corner Found

NOTES

1. Basis of Bearings Centerline U.S. Highway 40.
2. The slope of the ground is to the east

0 300 600 900 1200
Scale 1" = 300'

FILED
Nov. 1, 1968
STATE ENGINEER'S OFFICE

OFFICE
STATE ENGINEER
1968 NOV 1 AM 11 52

31159

MILLARD-SPINK ASSOCIATES, INC.
1025 Idaho St. Elko, Nevada

DATE	DESCRIPTION

FIELD R.H.B.	CHECK
DETAIL D.L.J.	APPROVED
DESIGN D.L.J.	FILE No.
TRACING D.L.J.	DRWG. No.

JULY, 1968

MAP TO ACCOMPANY APPLICATION TO APPROPRIATE WATER

FOR IRRIGATION & DOMESTIC
BY ANCHOR S. RANCHES
FROM UNDERGROUND SOURCES
IN ELKO COUNTY, NEVADA

MILLARD - SPINK ASSOCIATES, INC.
ENGINEERS - PLANNERS - SURVEYORS
ELKO - ELY - RENO

31159 24741 Job No