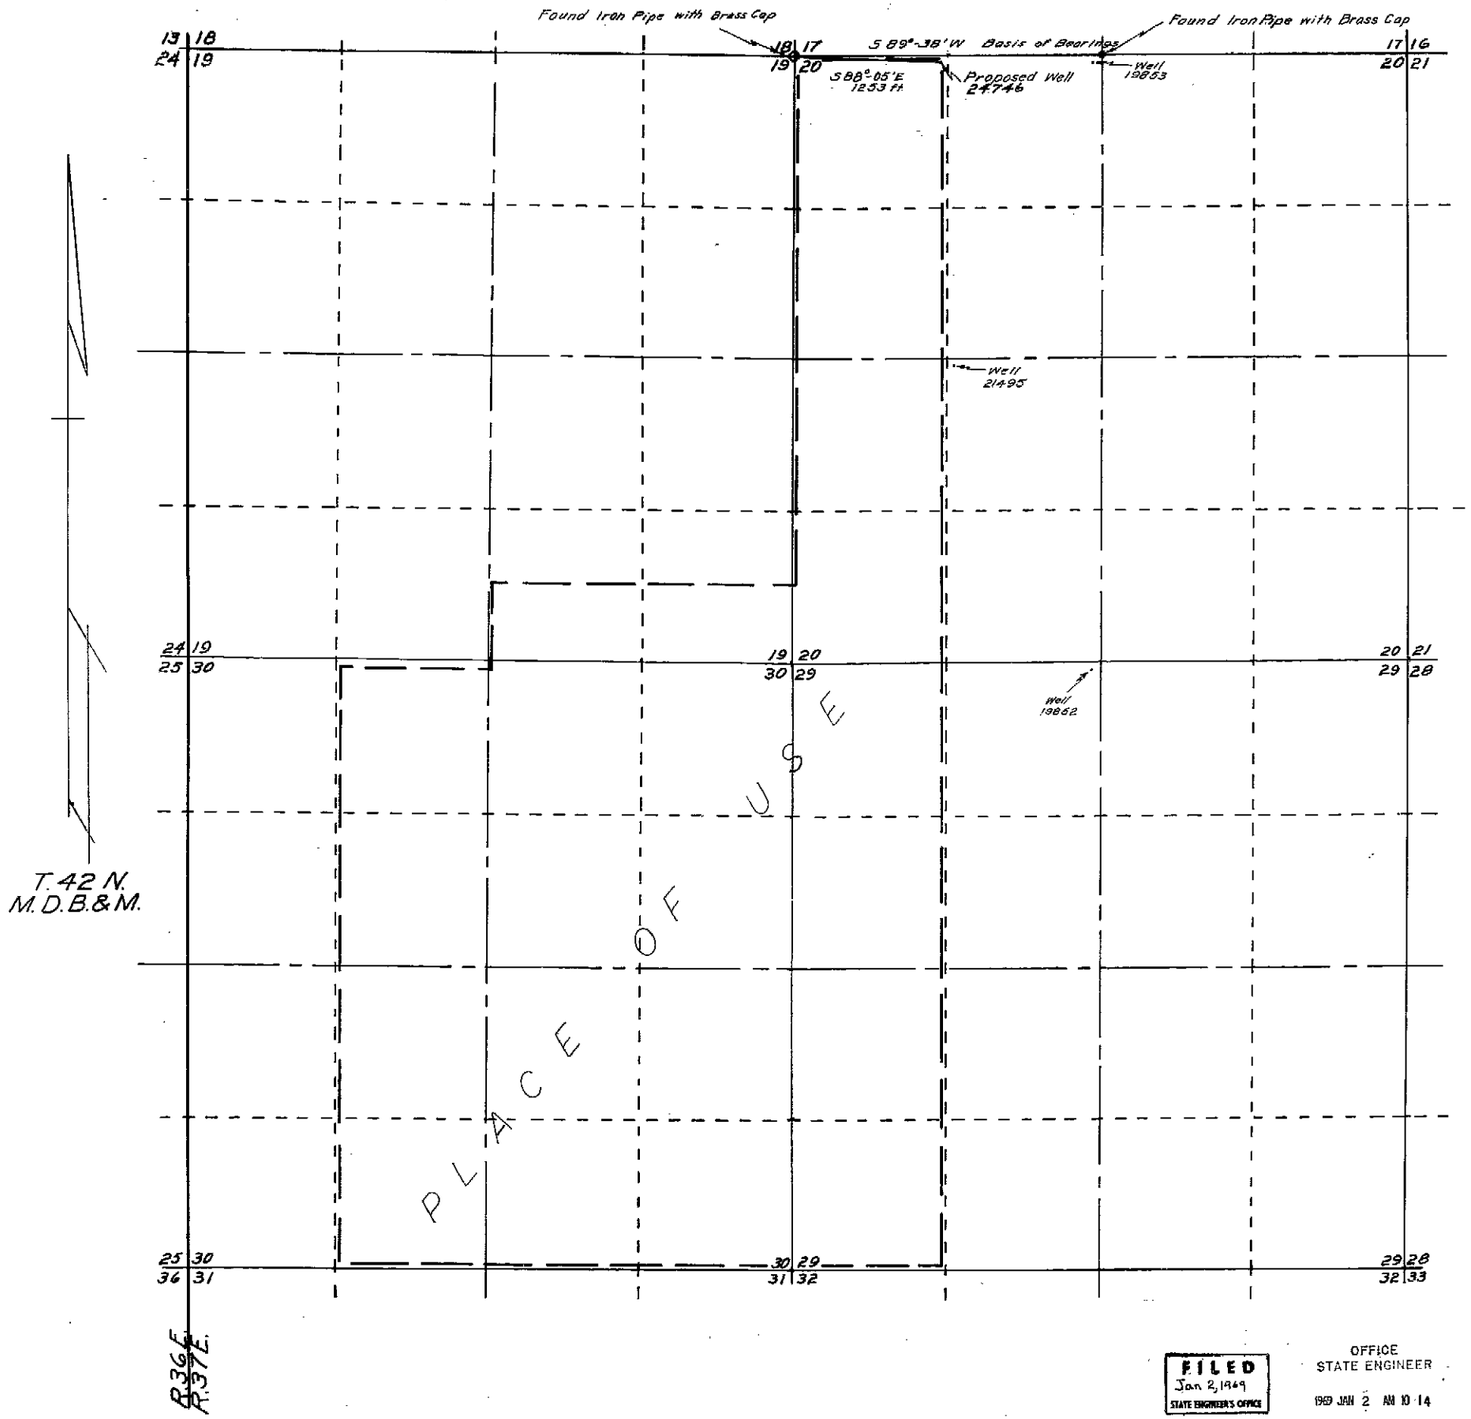

STATE OF NEVADA
COUNTY OF HUMBOLDT } S.S.

I, J.R. Caldwell, being first duly sworn, depose and say that this map has been correctly drawn to the designated scale from field notes of a survey made by me on the 28th day of December, 1968; that it truly and correctly represents the proposed location and extent of the works used to divert water from underground in Humboldt County, by Union Development Company, Inc. for irrigation and domestic purposes. That the proposed point of diversion, the approximate location and size of the diverting channel, all reservoirs or basins, the location and names of all other works which will cross or connect with the proposed works, and the boundary of all lands, showing by 40-acre subdivisions the areas proposed to be irrigated, are fully and correctly designated thereon.

J R Caldwell
State Water Rights #276

LAND SURVEYOR STATE OF NEVADA
J. R. CALDWELL
No. 576

Subscribed and sworn to before me this 30th day of December, 1968

Toni Blade

TONI BLADE
Notary Public — State of Nevada
Humboldt County
My Commission Expires Feb. 1, 1973

Scale 1" = 600'

600 0 600 1200 1800 2400

FILED
Jan 2, 1969
STATE ENGINEER'S OFFICE

OFFICE
STATE ENGINEER
1969 JAN 2 AM 10 14

MAP
TO ACCOMPANY APPLICATION
TO APPROPRIATE WATER
By Union Development Co, Inc.
For Irrigation & Domestic
From Underground
HUMBOLDT COUNTY, NEVADA

24746