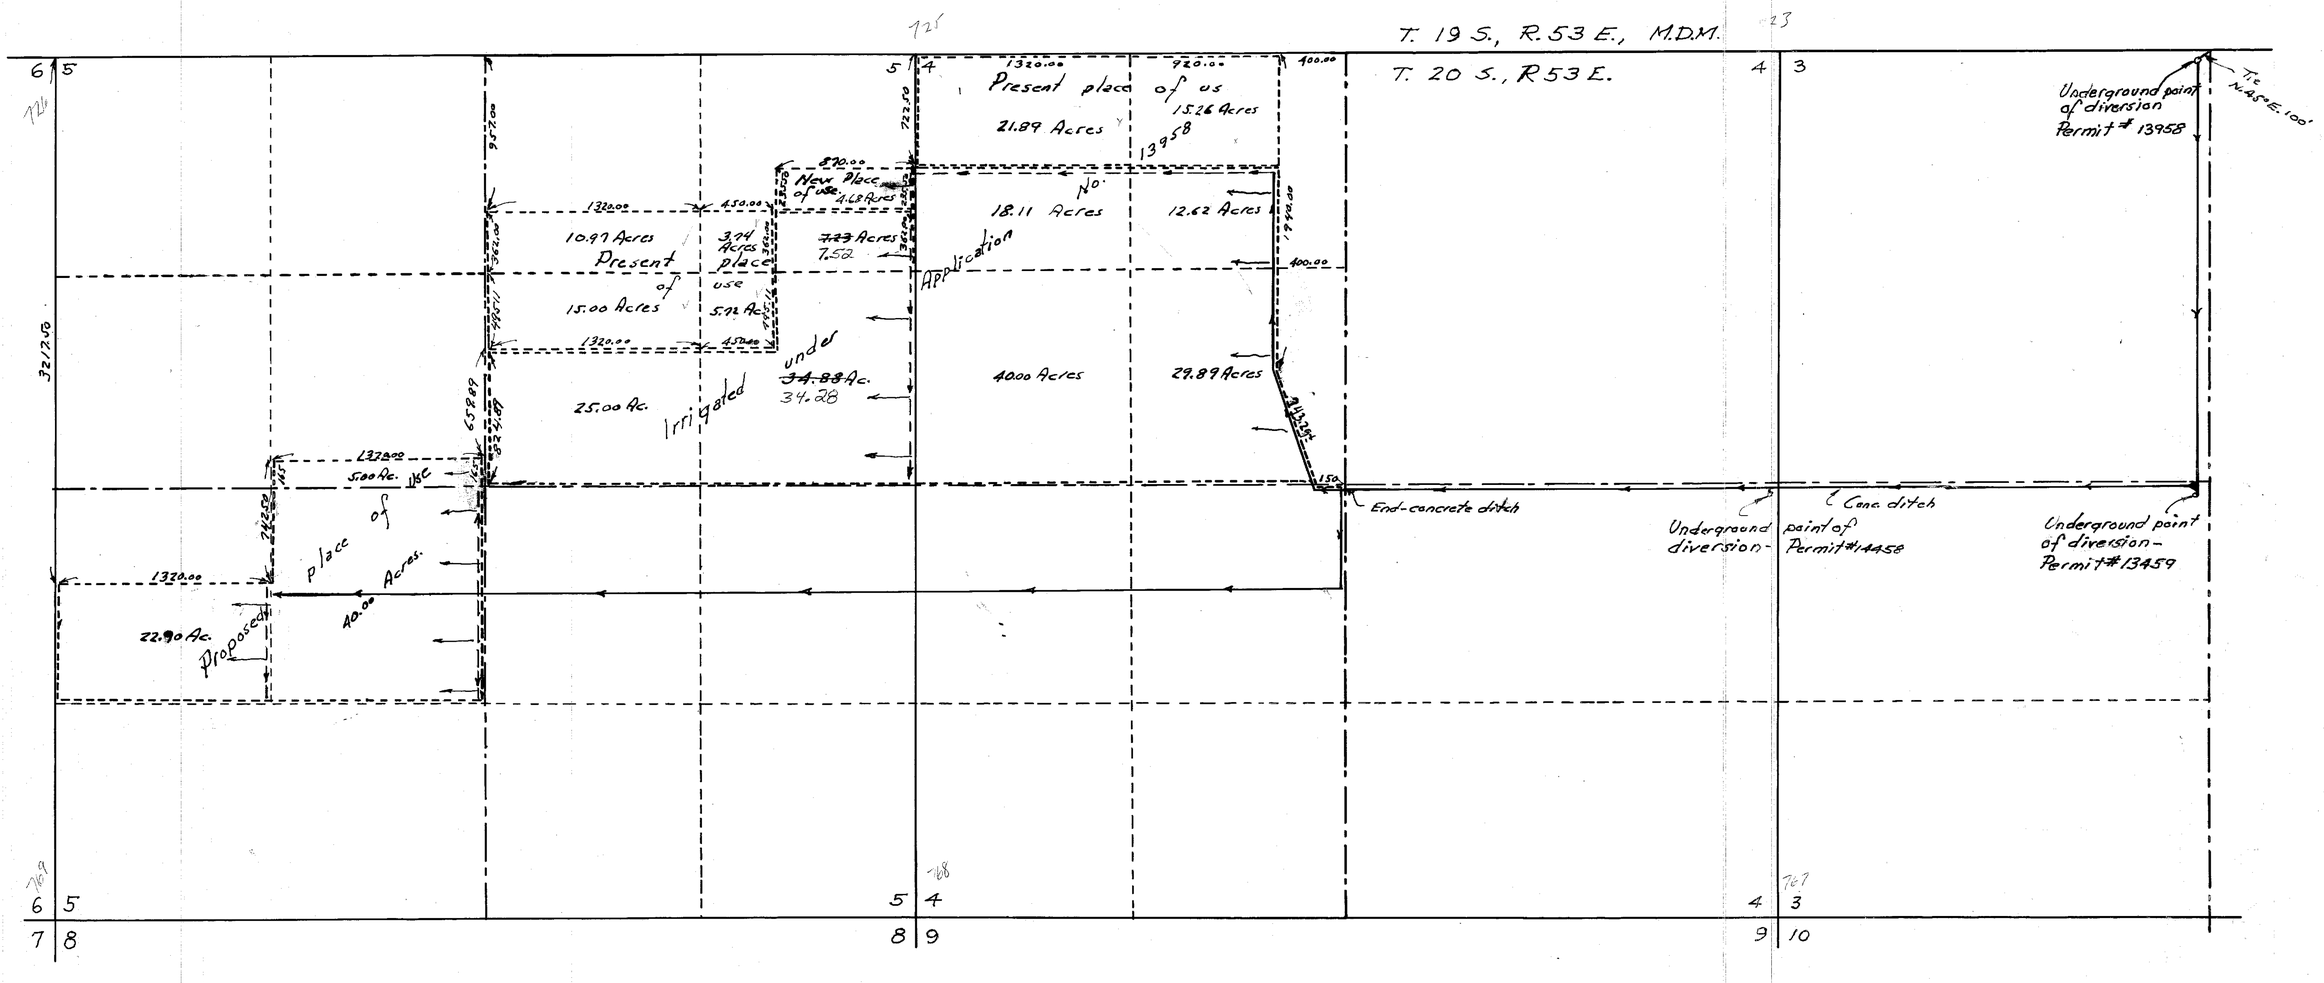

State of Nevada }ss
County of Ormsby

I, Ernest B. Pechstein, being duly sworn, depose and say that this map consisting of 1 sheet has been correctly drawn to the designated scale from field notes of a survey made by me between the 30th day of September and the second day of October, 1968, that it truly and correctly represents the location and extent of the works used to divert water from an underground source in Nye County, by Ernest B. Pechstein and Margaret E. Pechstein for irrigation purposes under Application No. 13958; That the point of diversion, the location and extent of lands owned or controlled by the applicants upon which water applied for under Application No. 13958 is presently used and showing the proposed change of the place of use of a portion of said water, together with the area and kind of culture in each 40 acre subdivision and the location and names of all other works or streams which are crossed or connected with said works are fully and correctly designated thereon.

E B Pechstein
State Water Right Surveyor

Subscribed and sworn to before me this 7th day of November, 1968

Mrs. Hilda Sherwood
Notary Public in and for Ormsby County, Nevada

MRS. HILDA SHERWOOD
Notary Public — State of Nevada
Ormsby County
My Commission Expires July 1, 1969

FILED
Dec. 16, 1968
STATE ENGINEER'S OFFICE

OFFICE STATE ENGINEER
1968 DEC 16 AM 10 40

OFFICE STATE ENGINEER
1968 NOV 7 AM 9 20

Scale - 1" = 500'

MAP
To accompany Application for Permission to Change the Place of Use of Public Waters of the State of Nevada Heretofore Appropriated under Application No. 13958 by Ernest B. & Margaret E. Pechstein from an Underground Source

86742 74425 74424T 64641 24750