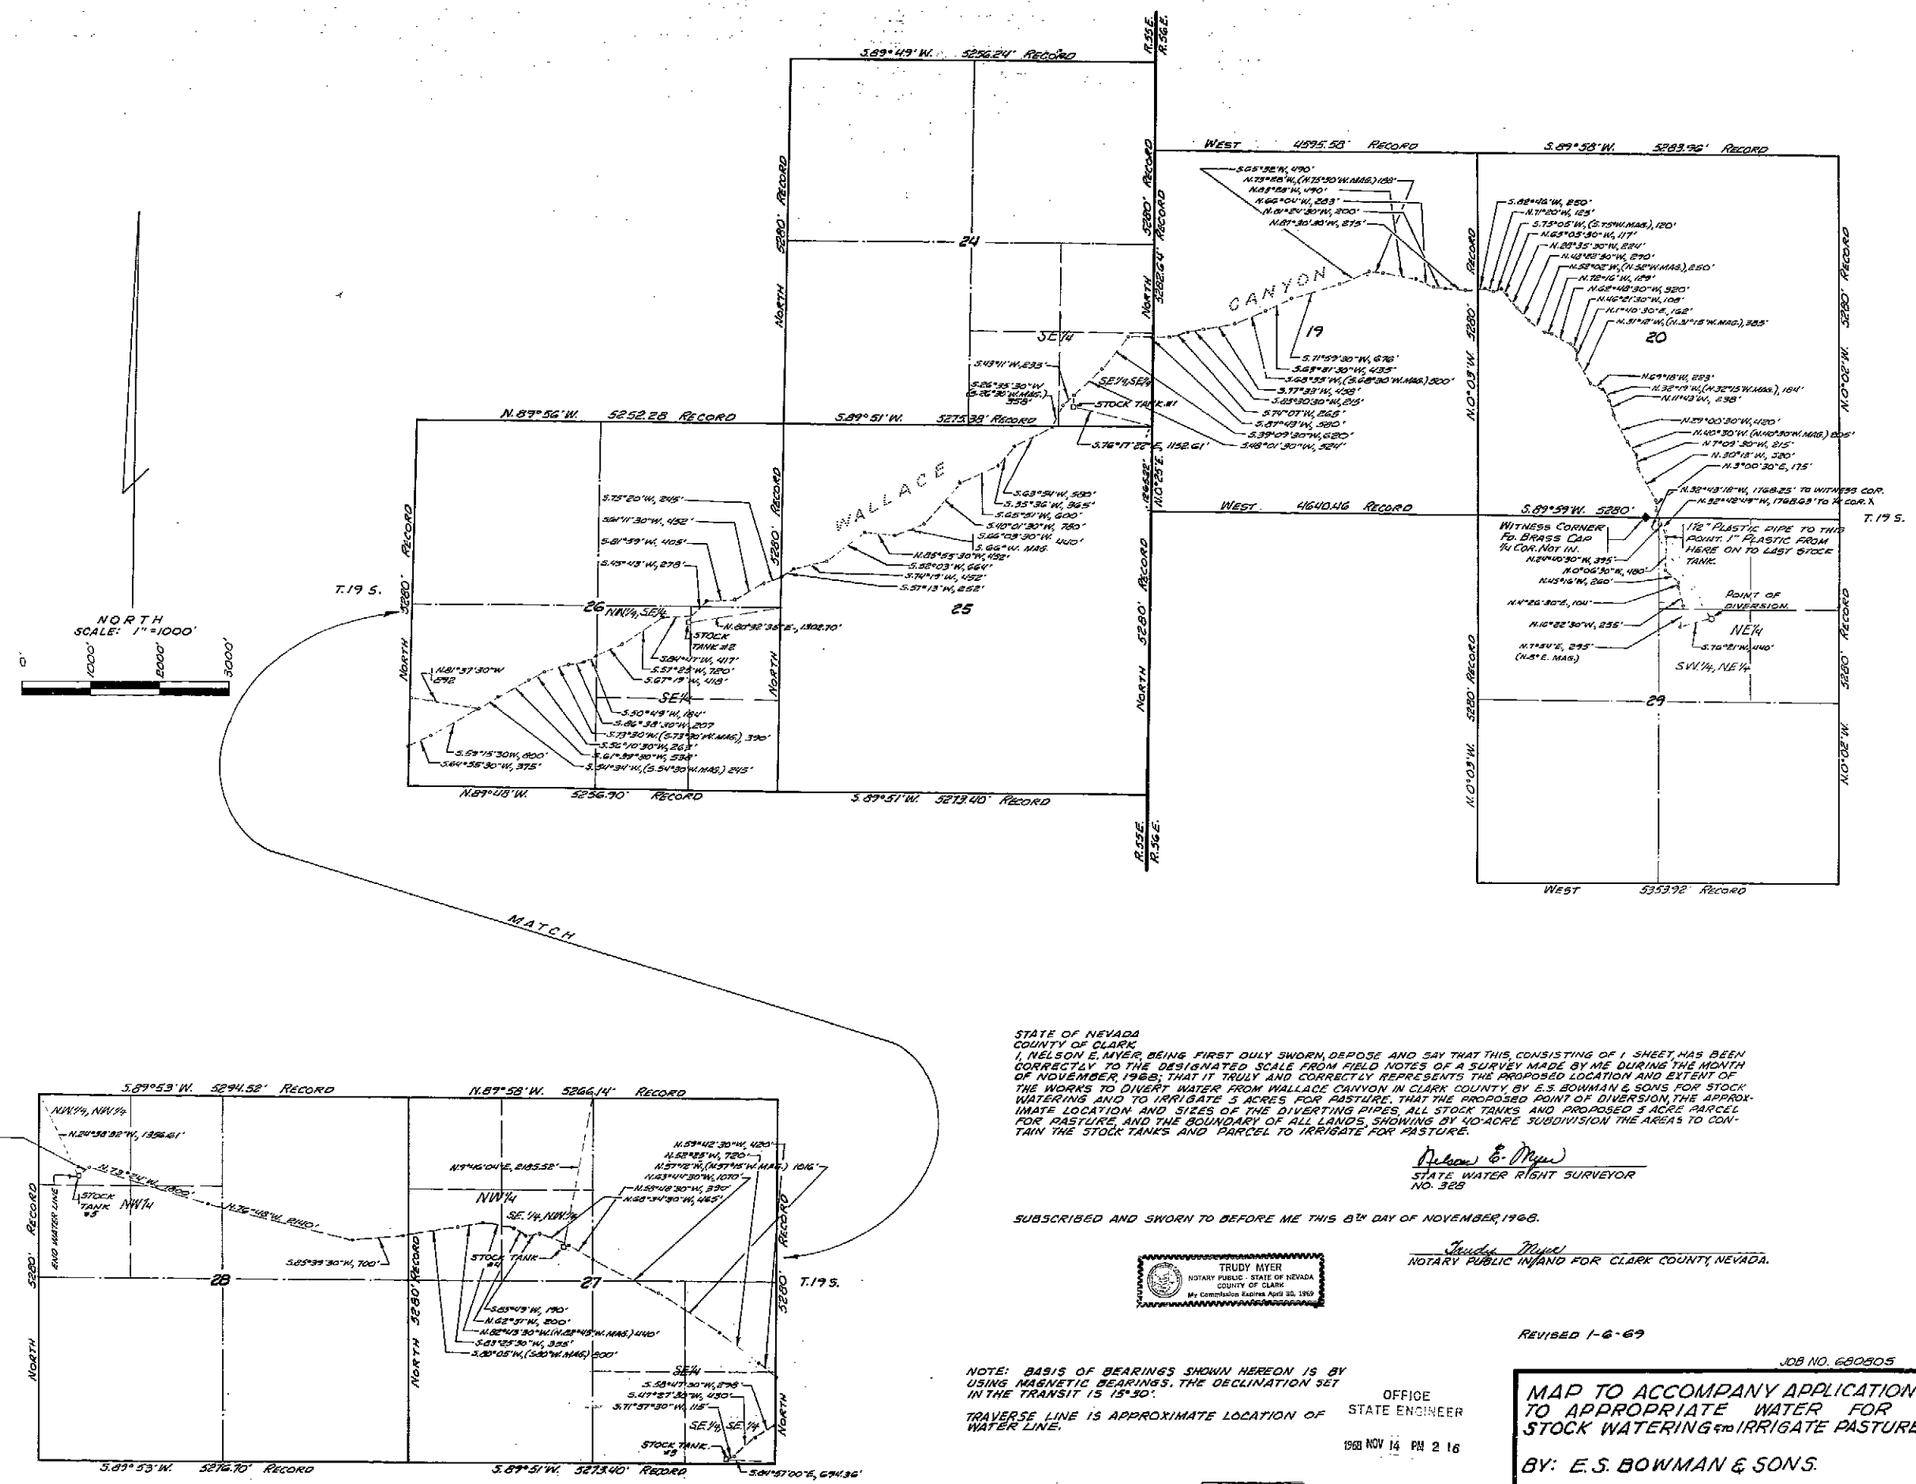


STATE OF NEVADA
COUNTY OF CLARK

I, NELSON E. MYER, BEING FIRST DULY SWORN, DEPOSE AND SAY THAT THIS, CONSISTING OF 1 SHEET, HAS BEEN CORRECTLY TO THE DESIGNATED SCALE FROM FIELD NOTES OF A SURVEY MADE BY ME DURING THE MONTH OF NOVEMBER, 1968; THAT IT TRULY AND CORRECTLY REPRESENTS THE PROPOSED LOCATION AND EXTENT OF THE WORKS TO DIVERT WATER FROM WALLACE CANYON IN CLARK COUNTY, BY E.S. BOWMAN & SONS FOR STOCK WATERING AND TO IRRIGATE 3 ACRES FOR PASTURE. THAT THE PROPOSED POINT OF DIVERSION, THE APPROXIMATE LOCATION AND SIZES OF THE DIVERTING PIPES, ALL STOCK TANKS AND PROPOSED 3 ACRE PARCEL FOR PASTURE, AND THE BOUNDARY OF ALL LANDS, SHOWING BY 40-ACRE SUBDIVISION THE AREAS TO CONTAIN THE STOCK TANKS AND PARCEL TO IRRIGATE FOR PASTURE.

Nelson E. Myer
STATE WATER RIGHT SURVEYOR
NO. 328

SUBSCRIBED AND SWORN TO BEFORE ME THIS 8TH DAY OF NOVEMBER, 1968.

TRUDY MYER
NOTARY PUBLIC - STATE OF NEVADA
COUNTY OF CLARK
My Commission Expires April 30, 1969

Trudy Myer
NOTARY PUBLIC IN AND FOR CLARK COUNTY, NEVADA.

REVISED 1-6-69

JOB NO. 680805

NOTE: BASIS OF BEARINGS SHOWN HEREON IS BY USING MAGNETIC BEARINGS. THE DECLINATION SET IN THE TRANSIT IS 15°30'.

TRAVERSE LINE IS APPROXIMATE LOCATION OF WATER LINE.

OFFICE
STATE ENGINEER
1968 NOV 14 PM 2 16

FILED
Jan 7, 1969
STATE ENGINEER'S OFFICE

OFFICE
STATE ENGINEER
1969 JAN 7 AM 9 34

CERTIFICATE No. 7645 ISSUED 8-6-71

MAP TO ACCOMPANY APPLICATION TO APPROPRIATE WATER FOR STOCK WATERING & TO IRRIGATE PASTURE.

BY: E.S. BOWMAN & SONS.

FROM: WALLACE CANYON.

DELTA SURVEYING, INC.
LAS VEGAS, NEVADA.

54762