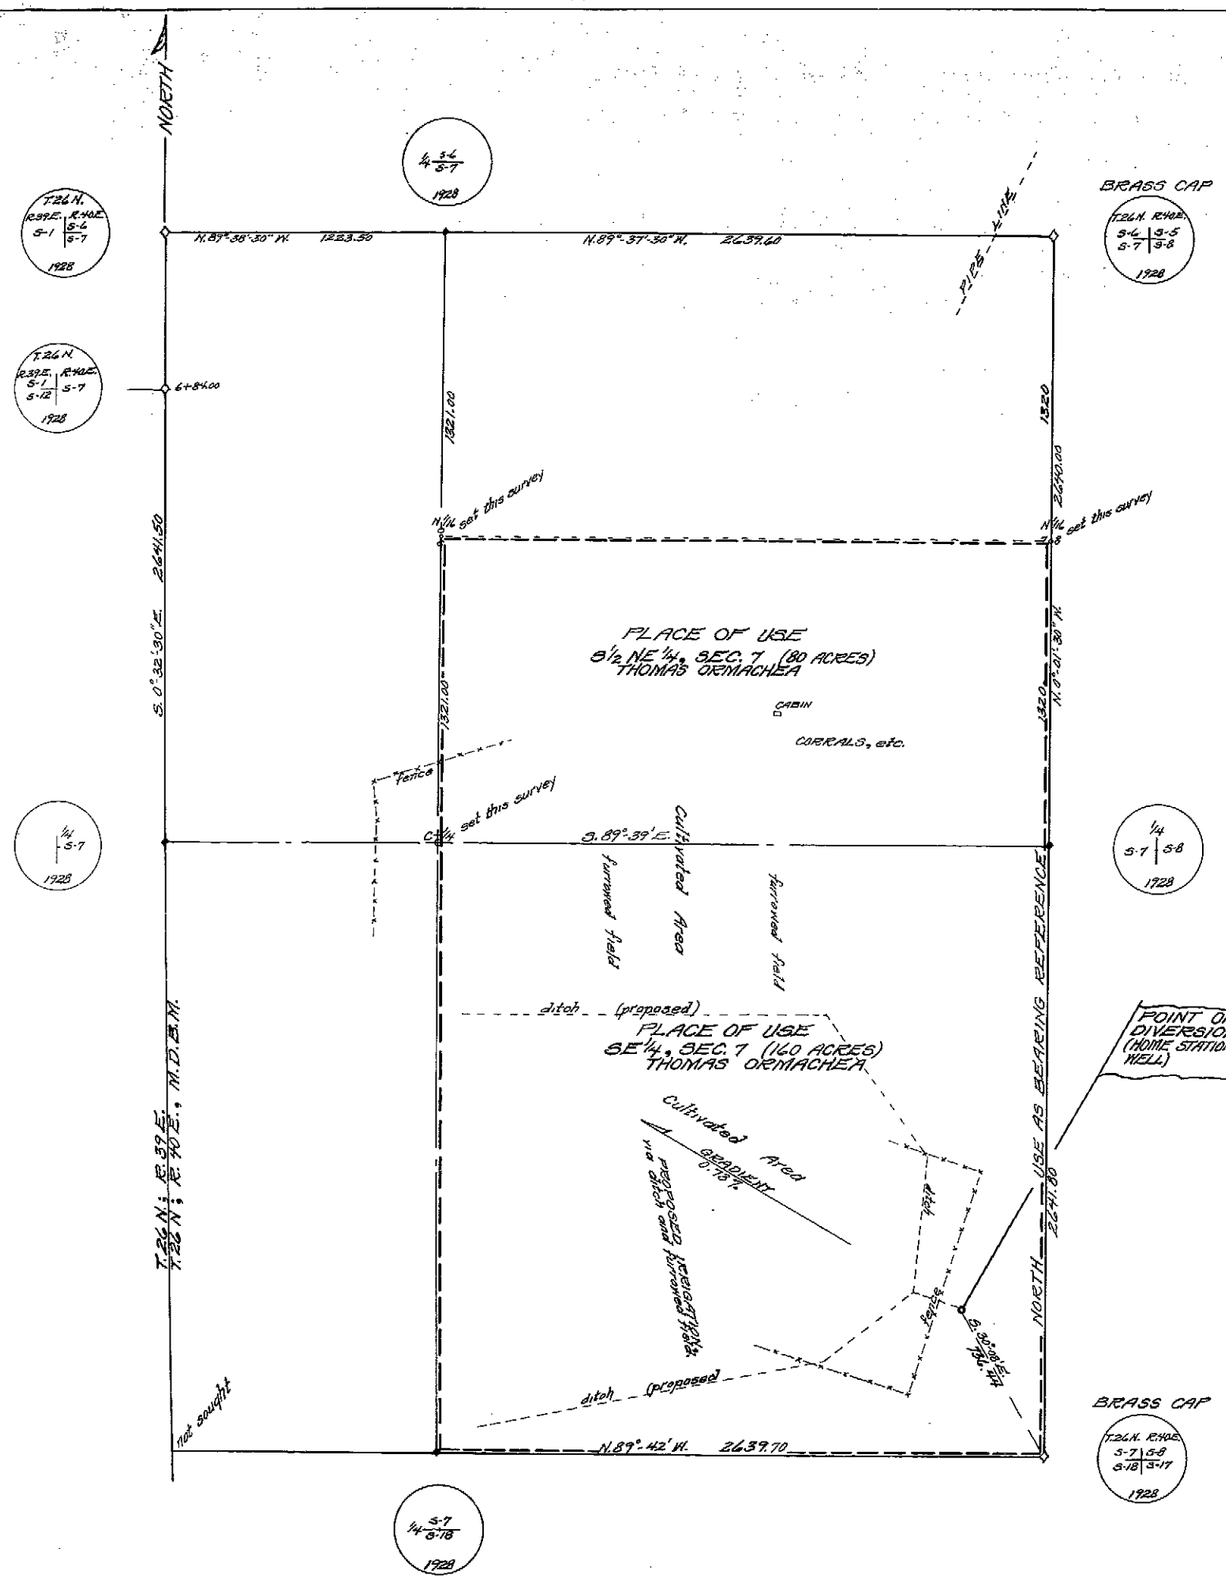

MERIDIAN OF SURVEY

Cloudy weather during the time of this survey precluded the making of Solar or Polaris observations, so, for the purpose of this survey, the south one half mile of the east boundary of Sec. 7, T.26 N.; R.40 E., M.D.B.M., as monumented, is taken as due north.

STATE OF NEVADA }
COUNTY OF CHURCHILL } ss

I, Bernard York, State Water Right Surveyor, being first duly sworn, depose and say that this map, consisting of this one sheet, has been correctly drawn to the designated scale from the field notes of a survey completed by me on the 7th day of November, 1968; that this map truly represents the proposed location and extent of the works used to divert water from UNDERGROUND at HOME STATION WELL ⊗ by THOMAS ORMACHEA of FALLON, NEVADA; and that the point of diversion and place of use and all other works are fully and correctly shown hereon.

⊗ in PERSHING COUNTY, NEVADA, for IRRIGATION PURPOSES

Bernard York
State Water Right Surveyor No. 293

Subscribed and sworn to before me this 13th day of November, 1968.

Ruth A. Walker
Notary Public in and for the County of Churchill, State of Nevada.
My Commission expires Nov. 10, 1972

RUTH A. WALKER
Notary Public State of Nevada
Churchill County
My Commission Expires Nov. 10, 1972

0 500 1000 1500
SCALE: 1" = 300'

OFFICE
STATE ENGINEER
1968 NOV 18 AM 10 40

FILED
Nov. 18, 1968
STATE ENGINEER'S OFFICE

MAP
TO ACCOMPANY APPLICATION TO APPROPRIATE WATER FOR IRRIGATION PURPOSES
BY
THOMAS ORMACHEA,
FALLON, NEVADA,
IN PERSHING COUNTY, NEVADA.

SCALE: 1" = 300' NOV. 13, 1968.
Survey completed Nov. 7, 1968.
Bernard York, Fallon, Nevada.

24765