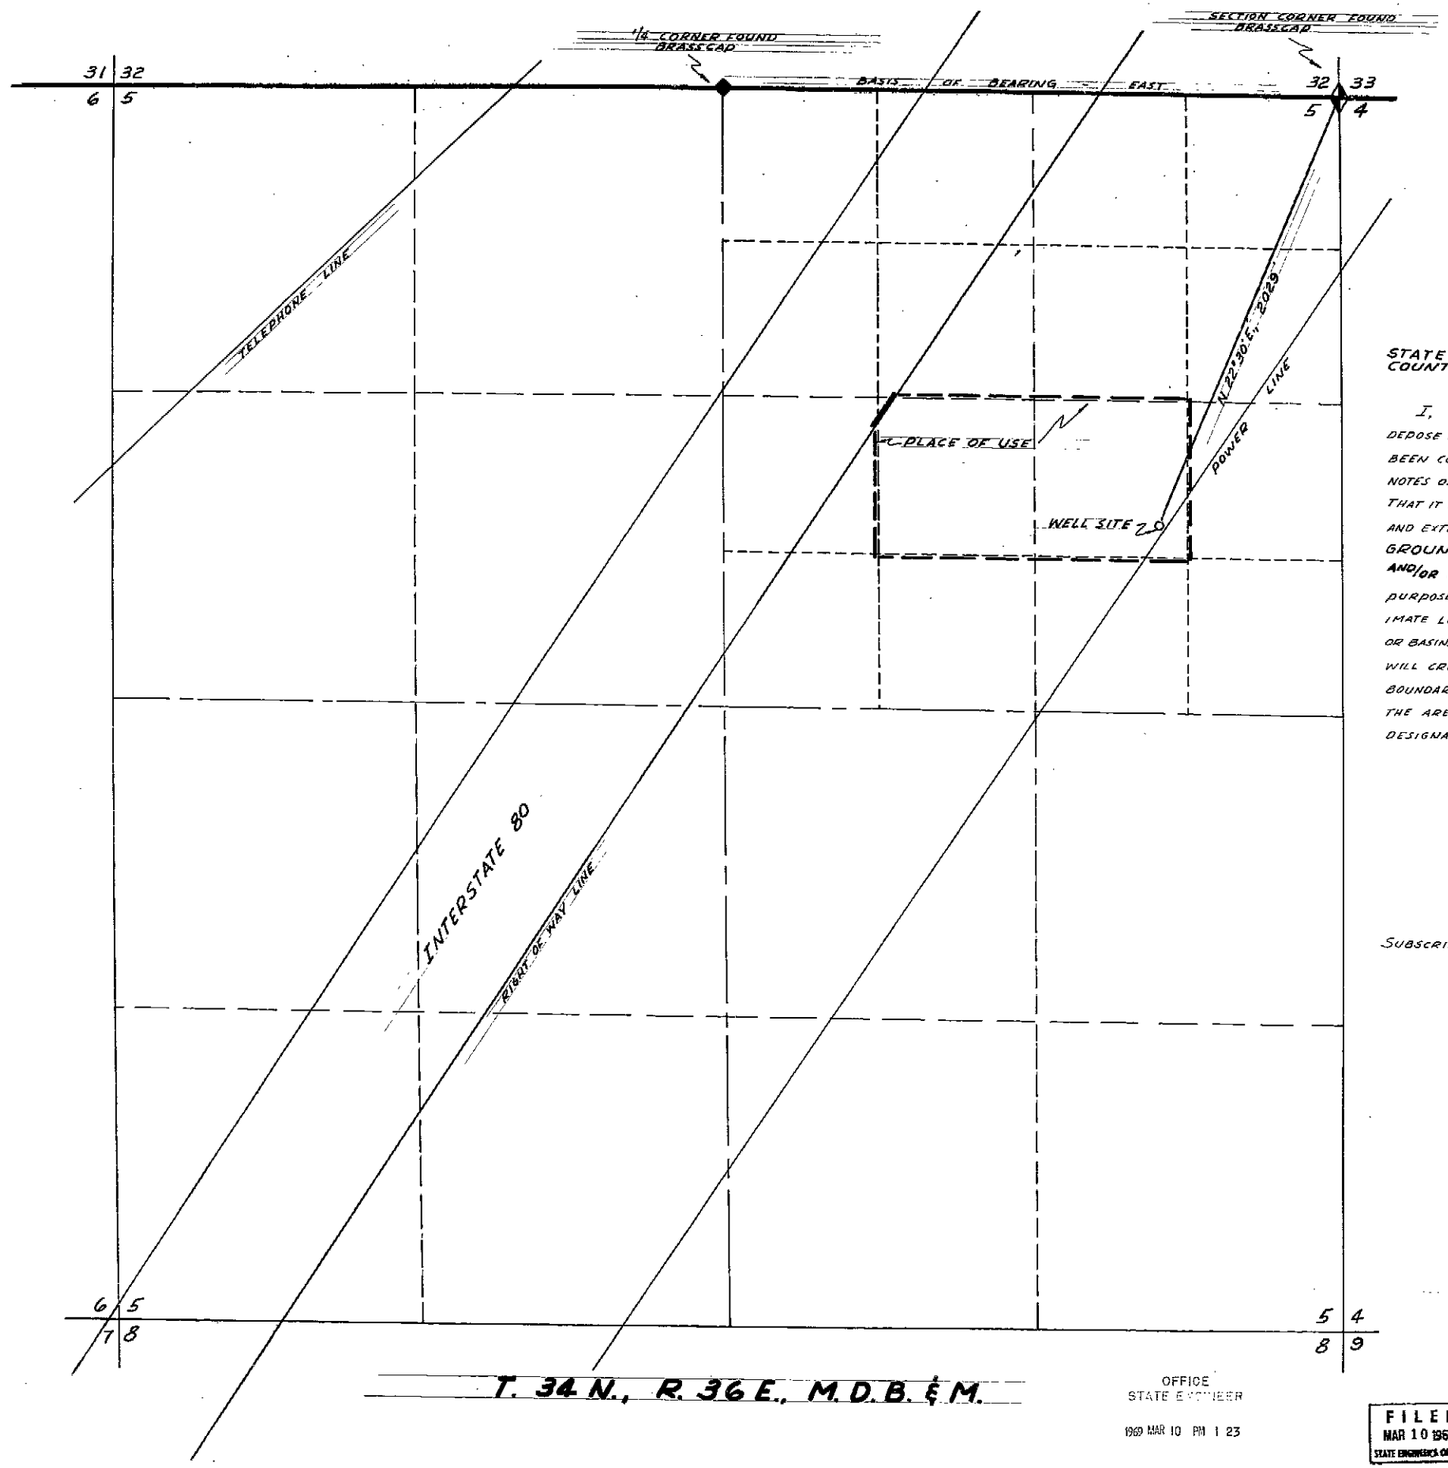

STATE OF NEVADA
COUNTY OF HUMBOLDT } S.S.

I, CHARLES C. ARMUTH, JR, BEING FIRST DULY SWORN, DEPOSE AND SAY THAT THIS MAP, CONSISTING OF ONE SHEET HAS BEEN CORRECTLY DRAWN TO THE DESIGNATED SCALE FROM FIELD NOTES OF A SURVEY MADE BY ME ON THE 5TH DAY OF MARCH, 1969; THAT IT TRULY AND CORRECTLY REPRESENTS THE PROPOSED LOCATION AND EXTENT OF THE WORKS USED TO DIVERT WATER FROM UNDERGROUND, IN PERSHING COUNTY, BY HAROLD STONE AND/OR NEOMI STONE, FOR IRRIGATION AND DOMESTIC PURPOSES. THAT THE PROPOSED POINT OF DIVERSION, THE APPROXIMATE LOCATION AND SIZE OF THE DIVERTING CHANNEL, ALL RESERVOIRS OR BASINS, THE LOCATION AND NAMES OF ALL OTHER WORKS WHICH WILL CROSS OR CONNECT WITH THE PROPOSED WORKS, AND THE BOUNDARY OF ALL LANDS, SHOWING BY 10-ACRE SUBDIVISIONS THE AREAS PROPOSED TO BE IRRIGATED, ARE FULLY AND CORRECTLY DESIGNATED THEREON.

Charles C. Armuth Jr.
STATE WATER RIGHT SURVEYOR

SUBSCRIBED AND SWORN TO BEFORE ME THIS 7th DAY OF MARCH, 1969.

Marguerite E. Mowry
NOTARY PUBLIC IN AND FOR HUMBOLDT COUNTY, NEVADA

OFFICE
STATE ENGINEER
1969 MAR 10 PM 1 23

FILED
MAR 10 1969
STATE ENGINEER'S OFFICE

SCALE 1" = 300'

MAP
TO ACCOMPANY APPLICATION
TO APPROPRIATE WATER
FROM UNDERGROUND
BY HAROLD STONE AND/OR
NEOMI STONE
FOR IRRIGATION & DOMESTIC

24770

24770