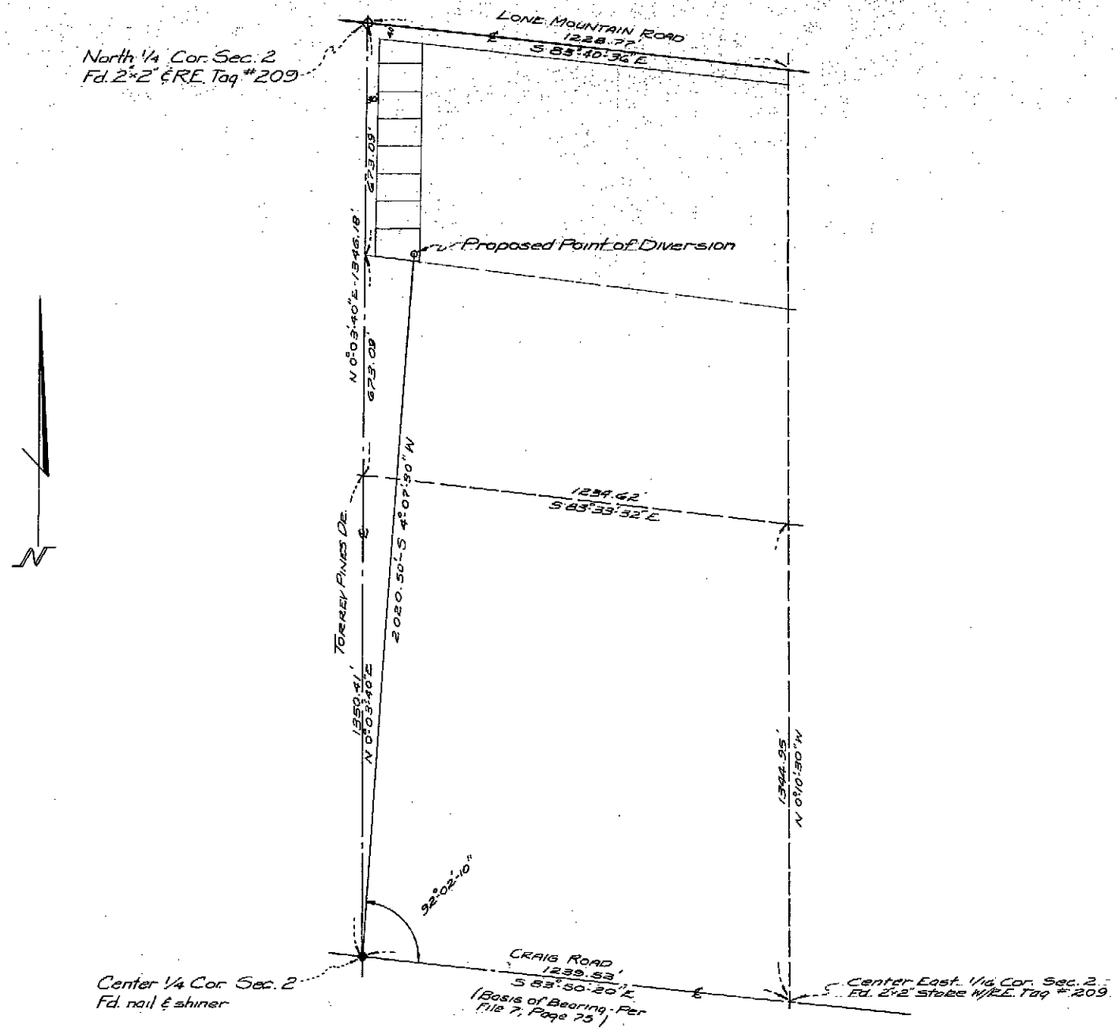

Proposed Point of Diversion Under Permit No.
NW 1/4 NE 1/4, Section 2, T. 20 S, R. 60 E, M.D.B.&M., Nev.

STATE OF NEVADA }
COUNTY OF CLARK }

I, W.L. Higginbotham, being first duly sworn do depose and say that these Maps consisting of two sheets have been correctly drawn to the indicated scale from field notes taken under my supervision and direction on November 15, 1968, that they truly and accurately represent the extent of works used to divert water from an underground source in the City of North Las Vegas, Clark County, Nevada for Municipal Purposes.

W.L. Higginbotham 11-18-68
State Water Right Surveyor No. 367

Subscribed and sworn before me this 18th day of November.

Frank D. Allen
Frank D. Allen - Notary Public
Notary Public in and for Clark County, Nevada. My commission expires Oct. 10, 1971.

FRANK D. ALLEN
Notary Public - State of Nevada
Clark County
My Commission Expires Oct. 10, 1971

Scale: 1" = 200'

Map to Accompany Application for Permission to Appropriate Water Under App No. & Cert. No. by the City of North Las Vegas, Nevada for Municipal Purposes from an Underground Source.

OFFICE
STATE ENGINEER
1968 NOV 25 AM 11 00

FILED
Nov. 25, 1968
STATE ENGINEER'S OFFICE

24771

City Boundary Map
and
Proposed Place of Use

Townships 19 & 20 South, Ranges 60, 61, and 62 East, M.D.B. & M.

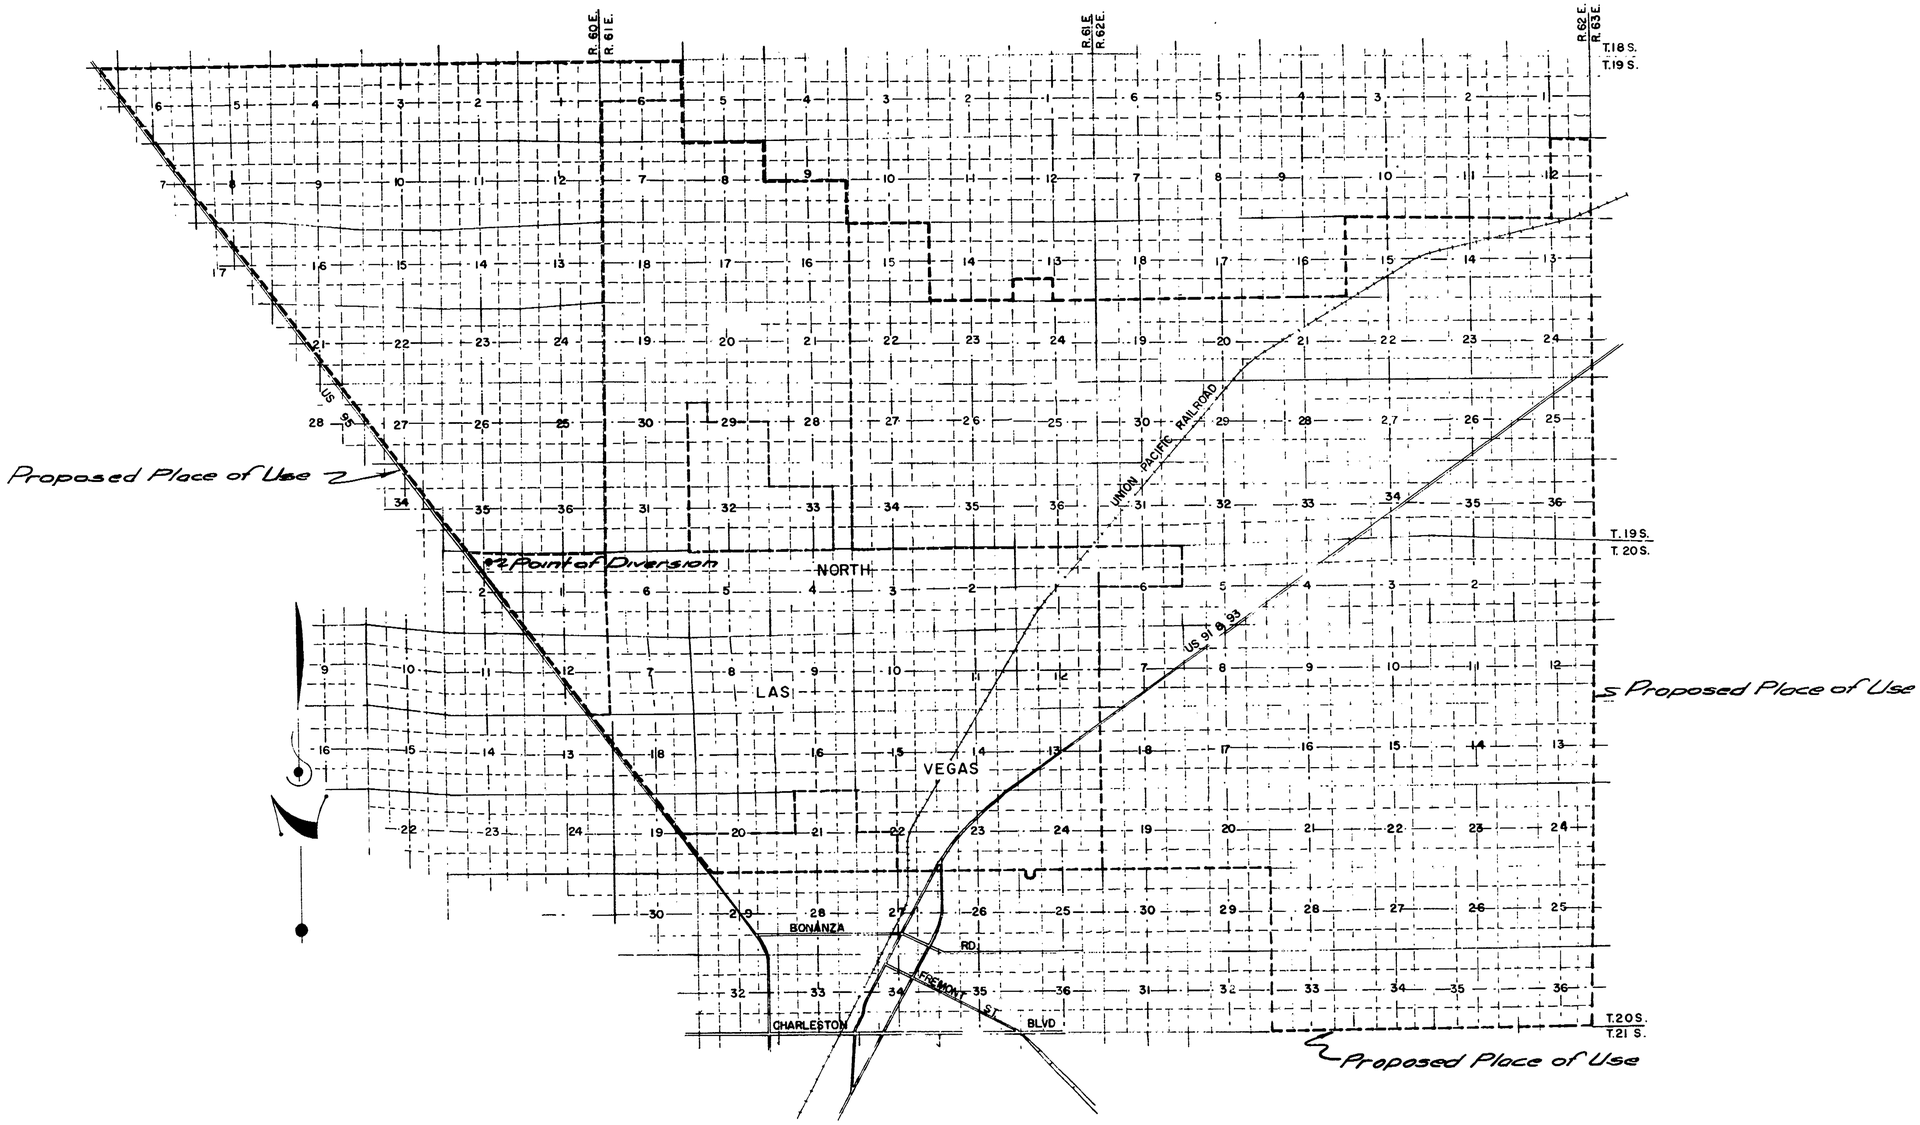

SCALE 1" = 5280'

OFFICE
STATE ENGINEER

1968 NOV 25 AM 11 00

FILED
Nov. 25, 1968
STATE ENGINEER'S OFFICE

Map to Accompany Application for Permission to Appropriate Water Under App No & Cert No by the City of North Las Vegas, Nevada for Municipal Purposes, from an Underground Source.

24771