CULTURAL TABULATION

SECTION	SUB-DIVISION	TOWN-SHIP	RANGE	CULTIVATED ACREAGE	DESCRIPTION OF CULTURE
33	NE¼ NW¼	T.43 N.	R.37 E.	37.4	ALFALFA
	SE¼ NW¼			39.4	
	NE¼ SW¼			37.3	
	SE¼ SW¼			36.9	

TOTAL 151.0 AC.

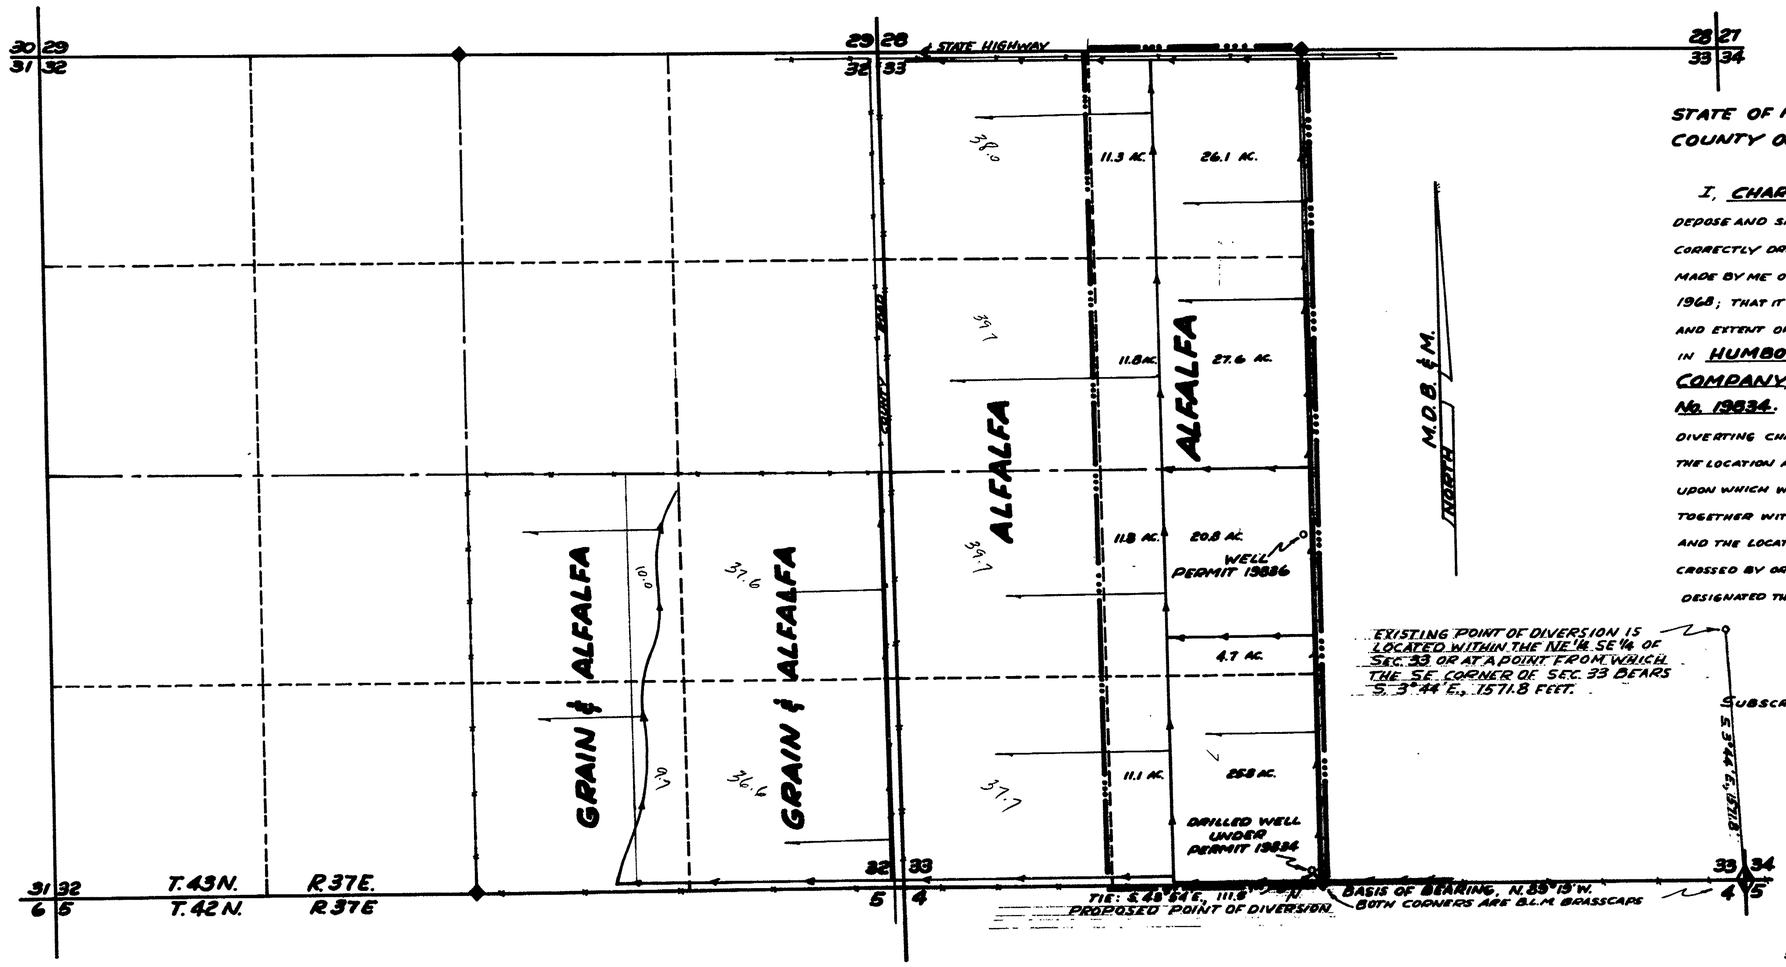

STATE OF NEVADA }
COUNTY OF HUMBOLDT } S.S.

I, CHARLES C. ARMUTH, JR., BEING FIRST DULY SWORN, DEPOSE AND SAY, THAT THIS MAP, CONSISTING OF ONE SHEET, HAS BEEN CORRECTLY DRAWN TO THE DESIGNATED SCALE FROM FIELD NOTES OF SURVEYS MADE BY ME ON THE 7TH DAY OF AUGUST, 1967 AND THE 12TH DAY OF APRIL, 1968; THAT IT TRULY AND CORRECTLY REPRESENTS THE EXISTING LOCATION AND EXTENT OF WORKS USED TO DIVERT WATER FROM UNDERGROUND, IN HUMBOLDT COUNTY, BY WESTERN STATES CATTLE COMPANY, FOR IRRIGATION PURPOSES UNDER PERMIT No. 19834. THAT THE POINT OF DIVERSION, THE LOCATION, SIZE OF THE DIVERTING CHANNEL, LOCATION AND DESCRIPTION OF ALL MEASURING DEVICES, THE LOCATION AND EXTENT OF LANDS OWNED OR CONTROLLED BY THE APPLICANT UPON WHICH WATER APPLIED FOR UNDER APPLICATION No. 19834 IS USED, TOGETHER WITH THE AREA AND KIND OF CULTURE IN EACH 40-ACRE SUBDIVISION, AND THE LOCATION AND NAMES OF ALL OTHER WORKS OR STREAMS WHICH ARE CROSSED BY OR CONNECTED WITH SAID WORKS ARE FULLY AND CORRECTLY DESIGNATED THEREON.

Charles C. Armuth Jr.
STATE WATER RIGHT SURVEYOR No. 340

SUBSCRIBED AND SWORN TO BEFORE ME THIS 23RD DAY OF APRIL, 1968.

Toni Blade
NOTARY PUBLIC IN AND FOR HUMBOLDT COUNTY, NEVADA

TONI BLADE
Notary Public — State of Nevada
Humboldt County
My Commission Expires Feb. 1, 1971

500 0 500 1000 1500 2000 2500

SCALE 1" = 500'

FILED
STATE ENGINEER'S OFFICE

FILED
Dec. 3, 1968
STATE ENGINEER'S OFFICE

OFFICE
STATE ENGINEER

CERTIFICATE No. 7128 ISSUED 9-4-70

CERTIFICATE No. ISSUED

MAP TO ACCOMPANY
PROOF OF BENEFICIAL USE
AND CHANGE IN POINT OF DIVERSION
UNDER PERMIT 19834
BY WESTERN STATES CATTLE
CO. FOR IRRIGATION
FROM UNDERGROUND

Wrong P.O. 2479