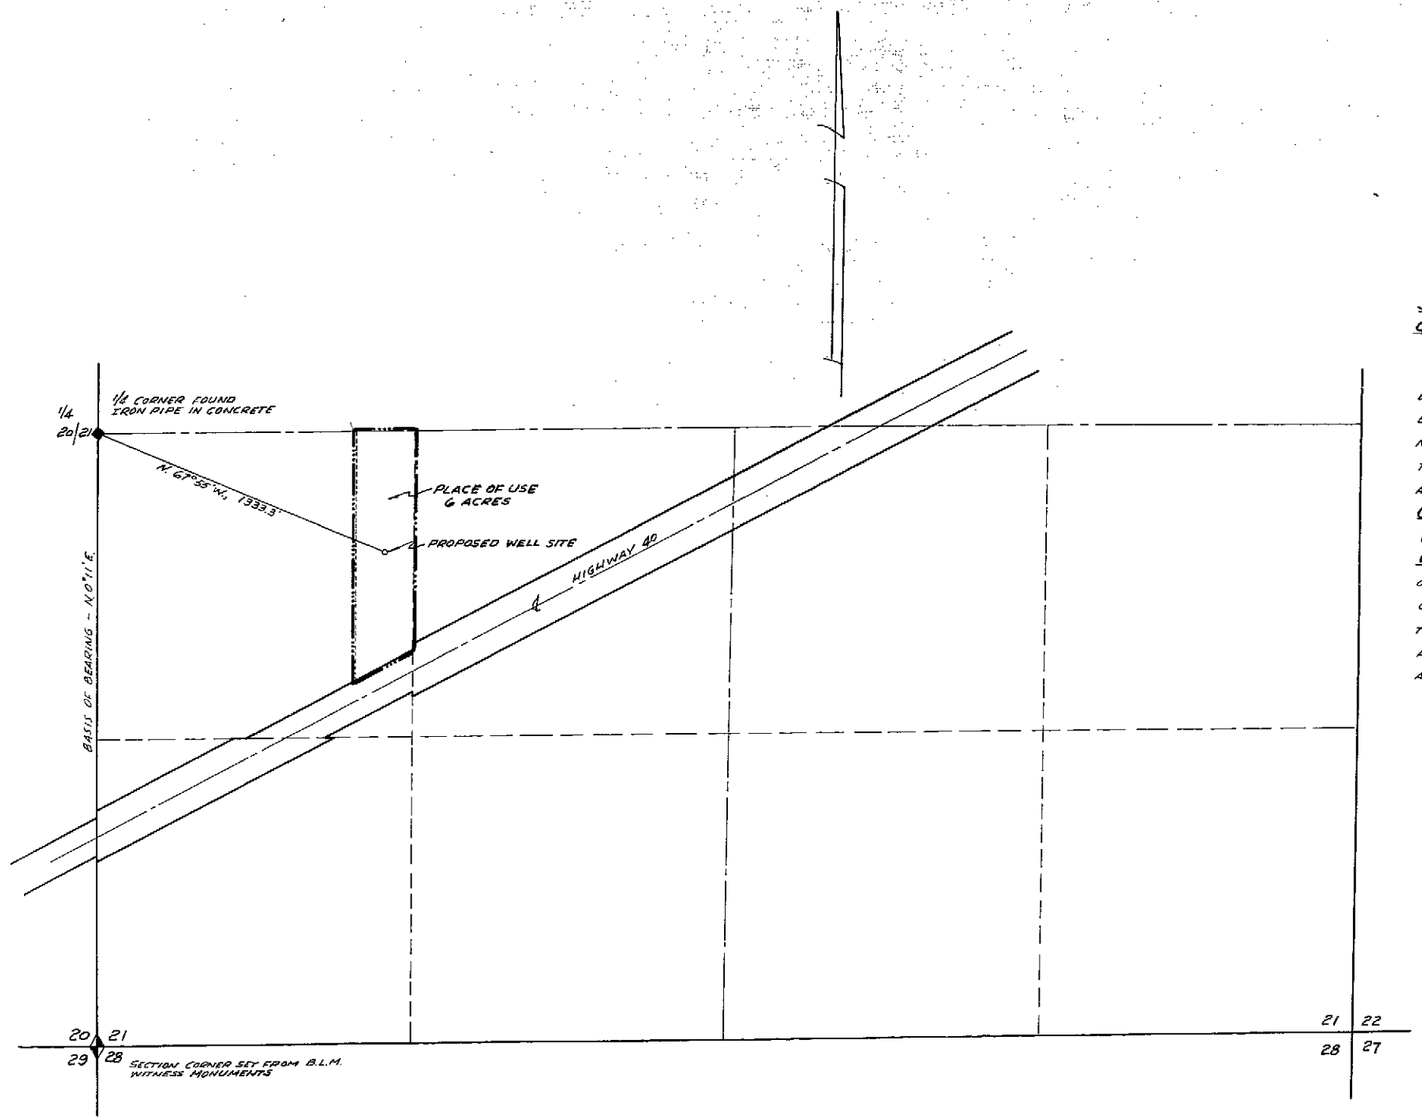

STATE OF NEVADA
COUNTY OF HUMBOLDT } S.S.

I, CHARLES C. ARMUTH, JR., BEING FIRST DULY SWORN, DEPOSE AND SAY; THAT THIS MAP, CONSISTING OF ONE SHEET, HAS BEEN CORRECTLY DRAWN TO THE DESIGNATED SCALE FROM FIELD NOTES OF A SURVEY MADE BY ME ON THE 2ND DAY OF NOVEMBER, 1968; THAT IT TRULY AND CORRECTLY REPRESENTS THE PROPOSED LOCATION AND EXTENT OF THE WORKS USED TO DIVERT WATER FROM UNDER-GROUND, IN HUMBOLDT COUNTY, BY JERRY V. PETERSON, FOR QUASI-MUNICIPAL (TRAILER COURT) AND DOMESTIC PURPOSES. THAT THE PROPOSED POINT OF DIVERSION, THE APPROXIMATE LOCATION AND SIZE OF THE DIVERTING CHANNEL OR OTHER CONDUIT, THE PLACE AND MANNER OF USE, AND THE LOCATION AND NAMES OF ALL OTHER WORKS OR STREAMS WHICH ARE CROSSED BY, OR CONNECTED WITH THE SAID WORKS, ARE FULLY AND CORRECTLY DESIGNATED THEREON.

Charles C. Armuth, Jr.
STATE WATER RIGHT SURVEYOR

SUBSCRIBED AND SWORN TO BEFORE ME THIS 27TH DAY OF NOVEMBER, 1968

Marguerite E. Mowry
NOTARY PUBLIC IN AND FOR HUMBOLDT COUNTY, NEVADA

S½ OF SECTION 21
T. 36 N., R. 38 E., M.D.B.&M.

SCALE: 1" = 300'

OFFICE
STATE ENGINEER

1968 DEC 3 AM 10 23

FILED
DEC 3 1968
STATE ENGINEER'S OFFICE

MAP
TO ACCOMPANY APPLICATION
TO APPROPRIATE WATER
FROM UNDERGROUND
BY JERRY V. PETERSON
FOR QUASI-MUNICIPAL
(TRAILER COURT) & DOMESTIC

24792