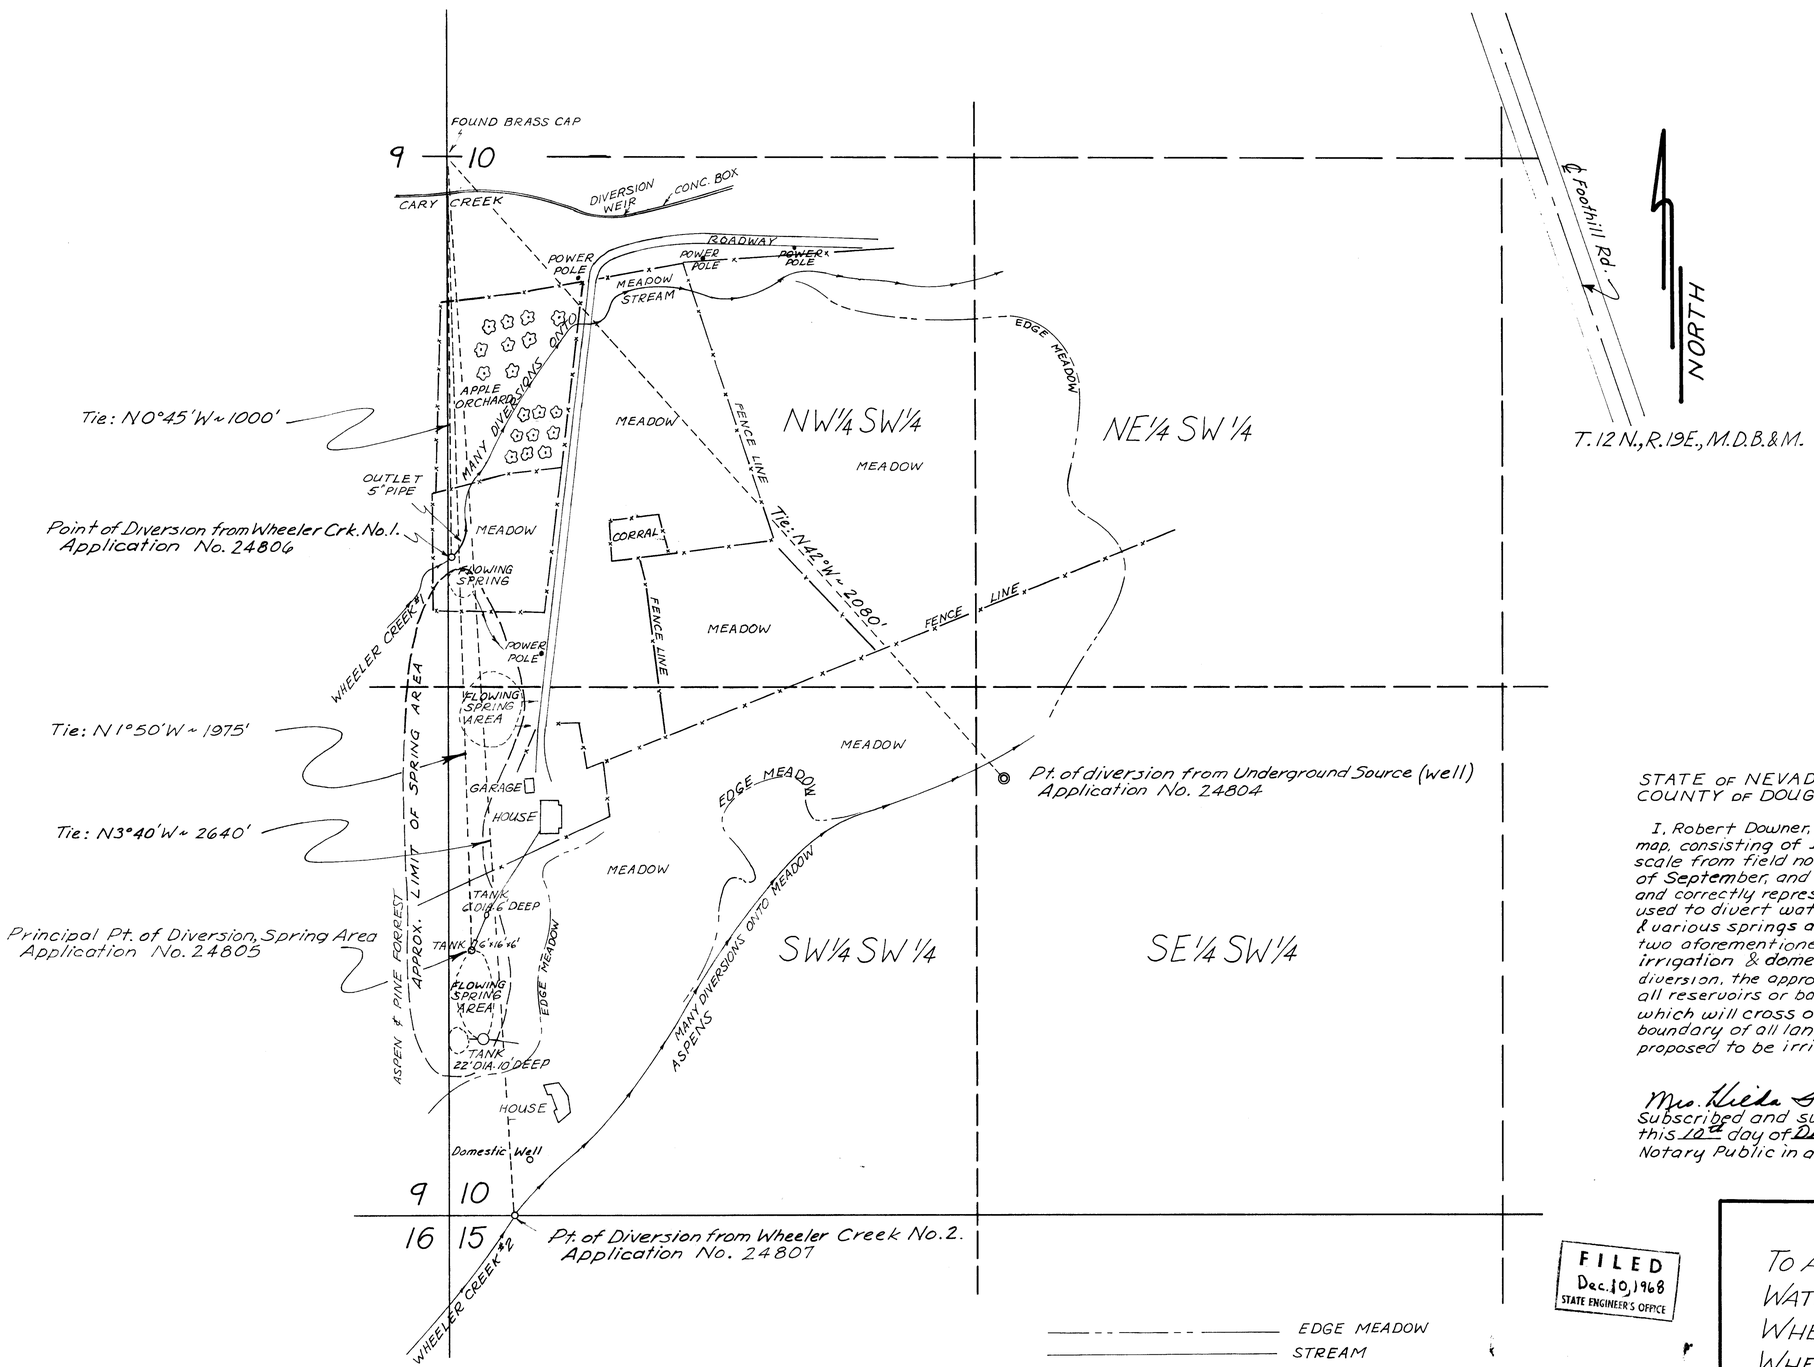

STATE OF NEVADA
COUNTY OF DOUGLAS

I, Robert Downer, being first duly sworn, depose and say that this map, consisting of 1 sheet, has been correctly drawn to the designated scale from field notes of a survey made by me, between the 20th day of September, and the 30th day of September, 1968; that it truly and correctly represents the proposed location and extent of the works used to divert water from Wheeler Creek No. 1 & Wheeler Creek No. 2, & various springs arising along the foot of the mountain between the two aforementioned Creeks, in Douglas County, by William R. Tomerlin irrigation & domestic purposes. That the proposed point of diversion, the approximate location and size of the diverting channel, all reservoirs or basins, the location and names of all other works which will cross or connect with the proposed works, and the boundary of all lands, showing by 40 Acre Subdivisions the areas proposed to be irrigated, are fully and correctly designated thereon.

Robert L. Downer
State Water Right Surveyor #314

Mrs. Hilda Sherwood
Subscribed and sworn to before me this 10th day of December 1968.
Notary Public in and for Ormsby County, Nevada

FILED
Dec. 10, 1968
STATE ENGINEER'S OFFICE

RECEIVED

WATER RIGHTS MAP

TO ACCOMPANY APPLICATIONS TO APPROPRIATE WATER FOR IRRIGATION & DOMESTIC USE FROM WHEELER CREEK No. 1 (APPL. No. 24806
WHEELER CREEK No. 2 (APPL. No. 24807
UNDERGROUND SOURCES (APPL. Nos. 24804 & 24805

WILLIAM R. TOMERLIN

SCALE: 1"=200'

V-06320 24807 24806 24805 24804