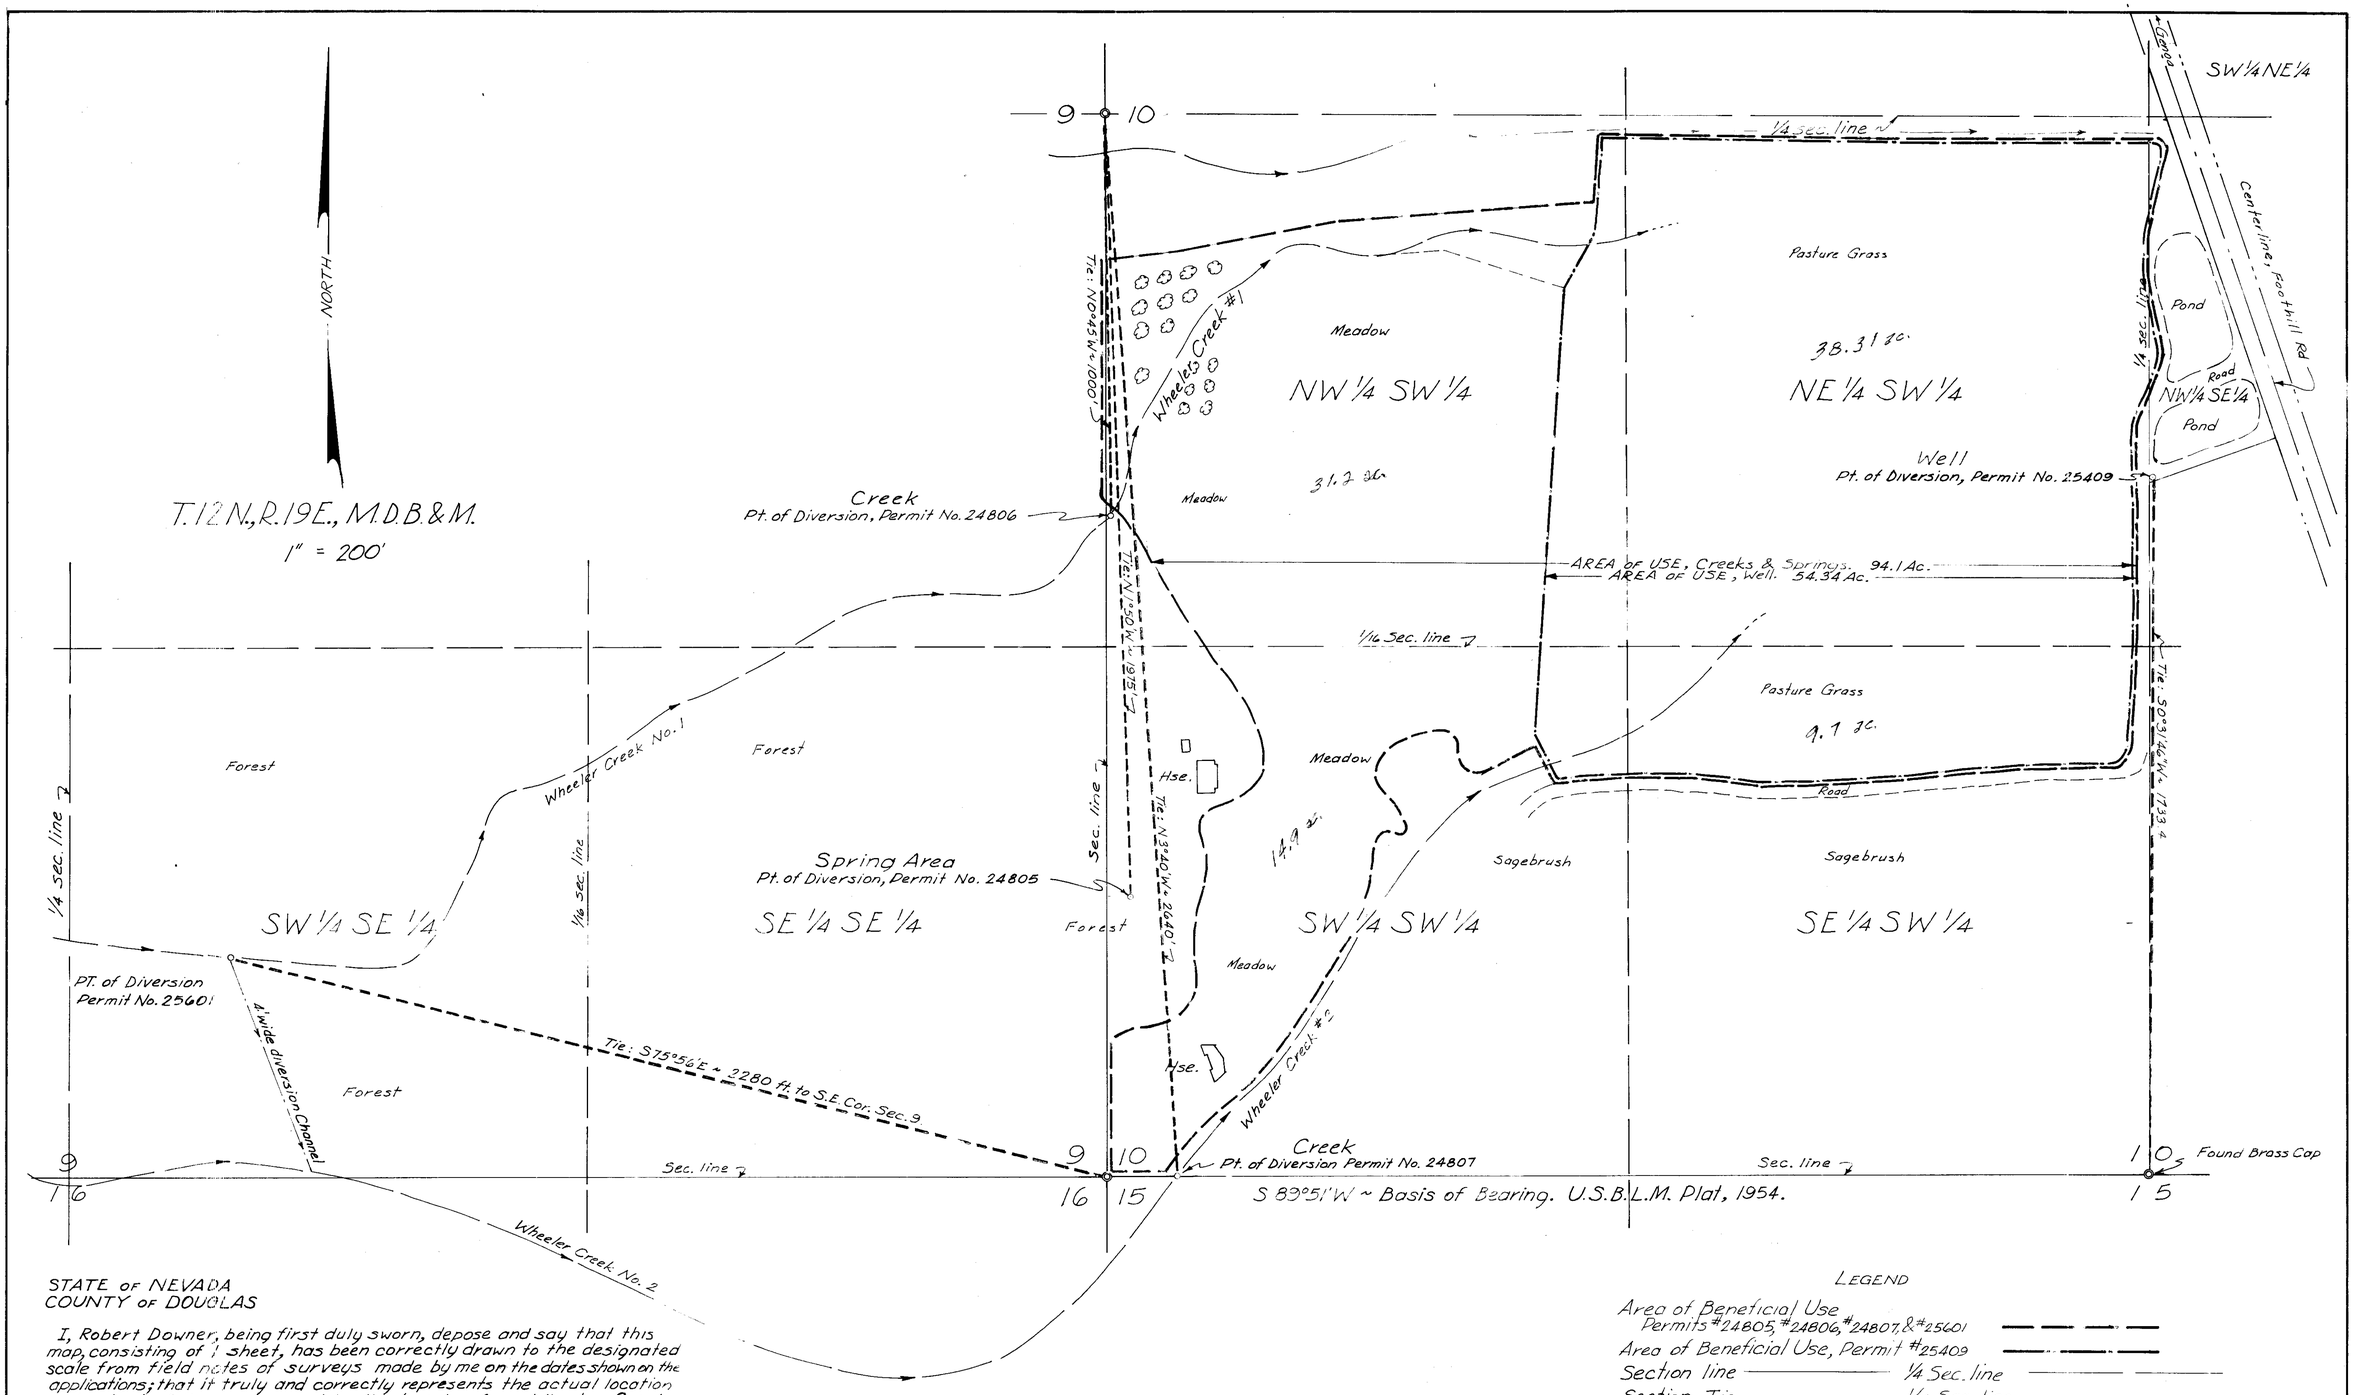

STATE OF NEVADA
COUNTY OF DOUGLAS

I, Robert Downer, being first duly sworn, depose and say that this map, consisting of 1 sheet, has been correctly drawn to the designated scale from field notes of surveys made by me on the dates shown on the applications; that it truly and correctly represents the actual location and extent of the works used to divert water from Wheeler Creek No. 1, Wheeler Creek No. 2, a spring area, a well, and a diversion from Wheeler Creek No. 1 to Wheeler Creek No. 2, all in Douglas County, by William R. Tomerlin, for Irrigation & Domestic purposes; that the points of diversion, the locations, sizes of diverting channels, location and extent of lands owned by the applicant, upon which water applied for under Applications Nos. 24805, 24806, 24807, 25409, and 25601 is used, together with the area and kind of culture in each 40 acre subdivision and the locations and names of all other works or streams which are crossed by or connected with said works are fully and correctly designated thereon.

Robert C. Downer
State Water Rights Surveyor #314

Subscribed and sworn to before me
this 5th day of Jan., 1970.
Notary Public in and for Carson City, Nevada.
Jean Williams

25409 CERTIFICATE NO. 7585 ISSUED 4-6-71

24806 CERTIFICATE NO. 7584 ISSUED 4-6-71

24807 CERTIFICATE NO. 7583 ISSUED 4-6-71

25601 CERTIFICATE NO. 7586 ISSUED 4-6-71

LEGEND

Area of Beneficial Use Permits #24805, #24806, #24807, & #25601
Area of Beneficial Use, Permit #25409
Section line — ¼ Sec. line
Section Tie — 1/16 Sec. line

AREAS OF BENEFICIAL USE
All in Sec 10, T.12N., R.19E.

Permits #24805, #24806, #24807, & #25601			Permit #25409	
NW¼ SW¼	31.2 Ac.	Meadow, Orchard	4.68 ✓	Meadow
SW¼ SW¼	14.9	Meadow	1.65 ✓	Meadow
NE¼ SW¼	38.31	Pasture Grass	38.31 ✓	Pasture Grass
SE¼ SW¼	9.7	Pasture Grass	9.7 ✓	Pasture Grass
	94.11 Ac.		54.34 Ac.	

0 100 200 300 400 500 FT.
SCALE

MAP
TO ACCOMPANY PROOF OF BENEFICIAL USE FOR IRRIGATION PURPOSES UNDER APPLICATION NOS. 24805, SPRING; 24806, CREEK; 24807, CREEK; 25409, WELL; AND 25601, CREEK; BY WM. R. TOMERLIN, IN CARSON VALLEY, DOUGLAS COUNTY, NEV.

06320 File 24806 Again 24807 25409 25601 File under 24806