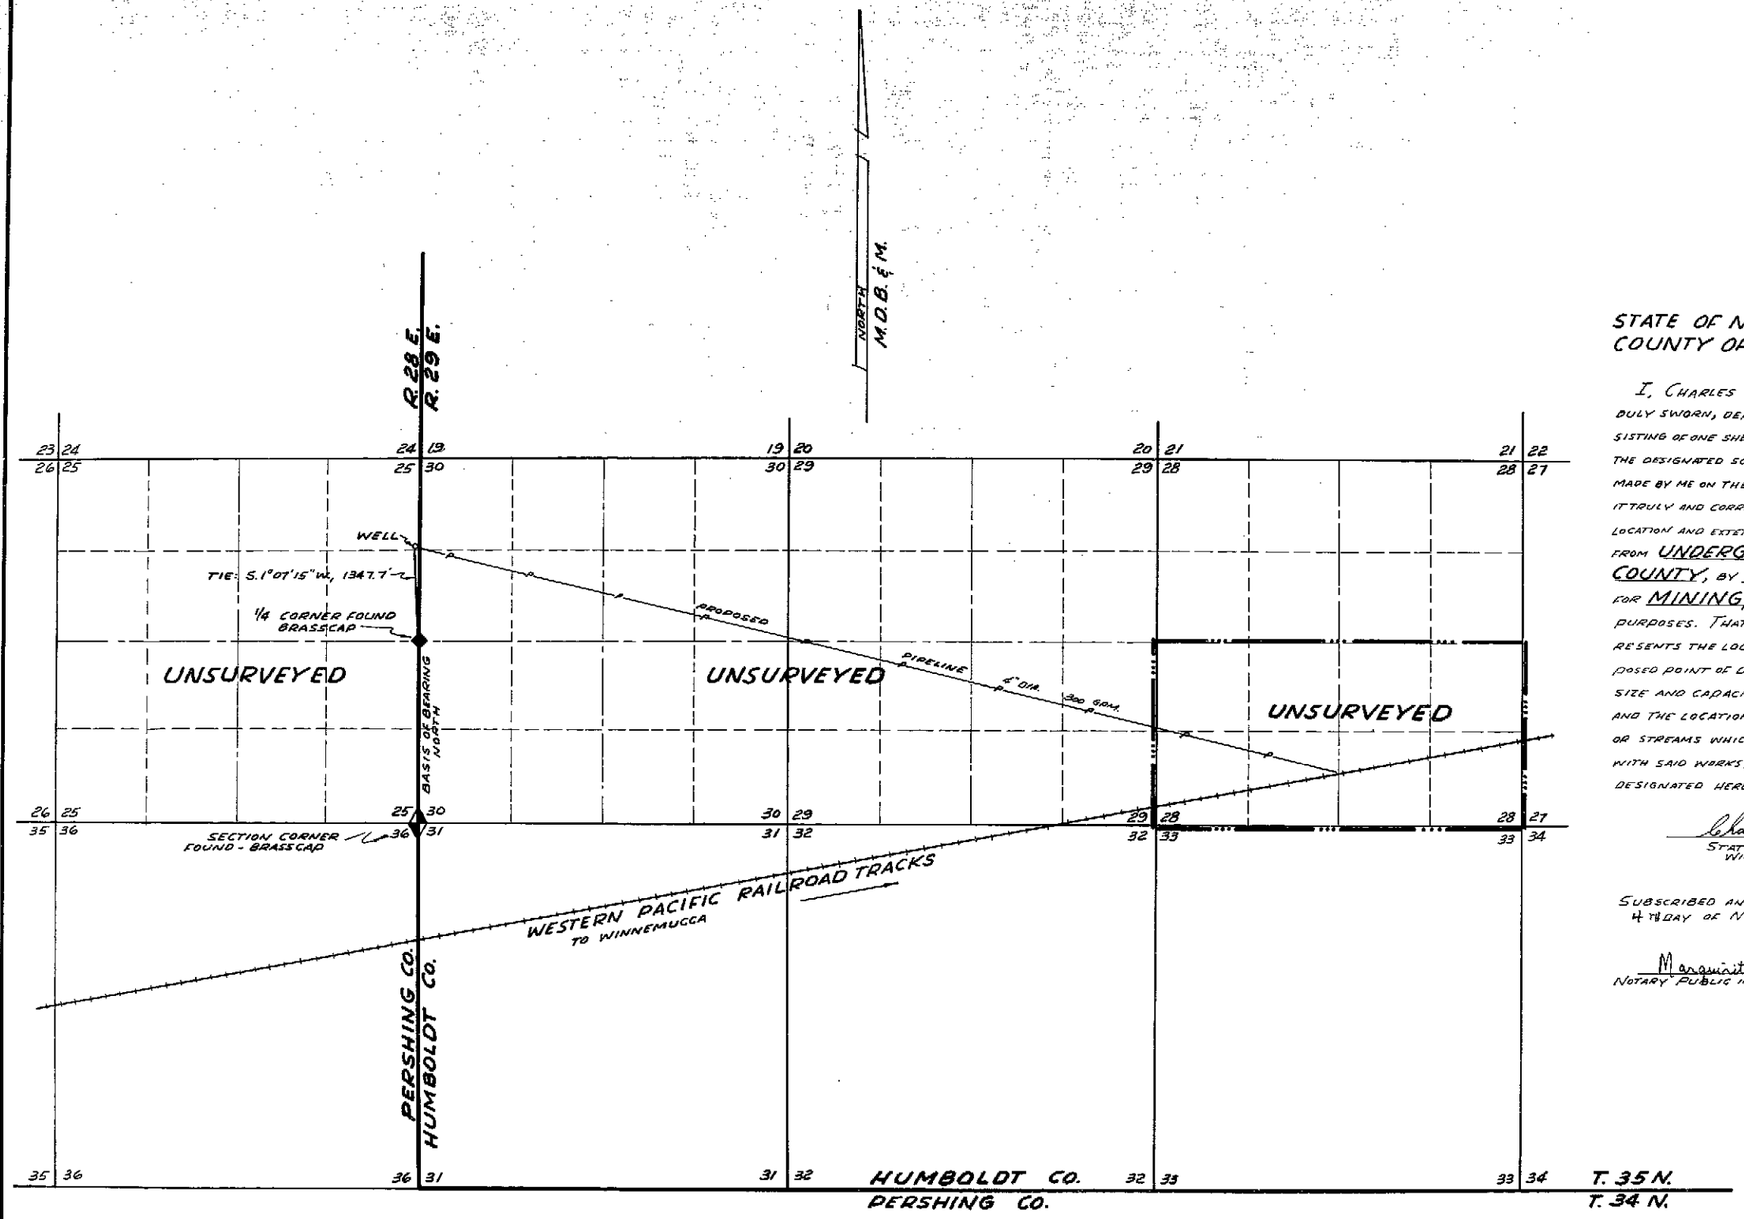

STATE OF NEVADA
COUNTY OF HUMBOLDT } S.S.

I, CHARLES C. ARMUTH, JR., BEING FIRST DULY SWORN, DEPOSE AND SAY THAT THIS MAP, CONSISTING OF ONE SHEET, HAS BEEN CORRECTLY DRAWN TO THE DESIGNATED SCALE FROM FIELD NOTES OF A SURVEY MADE BY ME ON THE 21ST DAY OF OCTOBER, 1968; THAT IT TRULY AND CORRECTLY REPRESENTS THE PROPOSED LOCATION AND EXTENT OF THE WORKS USED TO DIVERT WATER FROM UNDERGROUND, IN PERSHING COUNTY, BY HOWARD MITCHELL, FOR MINING, MILLING AND DOMESTIC PURPOSES. THAT IT TRULY AND CORRECTLY REPRESENTS THE LOCATION AND EXTENT OF THE PROPOSED POINT OF DIVERSION, THE APPROXIMATE SIZE AND CAPACITY OF THE DIVERTING CONDUIT, AND THE LOCATION AND NAMES OF ALL OTHER WORKS OR STREAMS WHICH ARE CROSSED BY OR CONNECTED WITH SAID WORKS, ARE FULLY AND CORRECTLY DESIGNATED HEREON.

Chas. C. Armuth Jr.
STATE WATER RIGHT SURVEYOR
WINNEMUCCA, NEVADA.

SUBSCRIBED AND SWORN TO BEFORE ME ON THIS 4TH DAY OF NOVEMBER, 1968.

Marguerite E. Mowry
NOTARY PUBLIC IN AND FOR HUMBOLDT COUNTY, NEV.

SCALE: 1" = 1000'

OFFICE
STATE ENGINEER
1968 DEC 18 AM 9 47

FILED
DEC 18 1968
STATE ENGINEER'S OFFICE

MAP
TO ACCOMPANY APPLICATION
TO APPROPRIATE WATER
FROM **UNDERGROUND**
BY **HOWARD MITCHELL**
FOR MINING, MILLING & DOMESTIC

24818