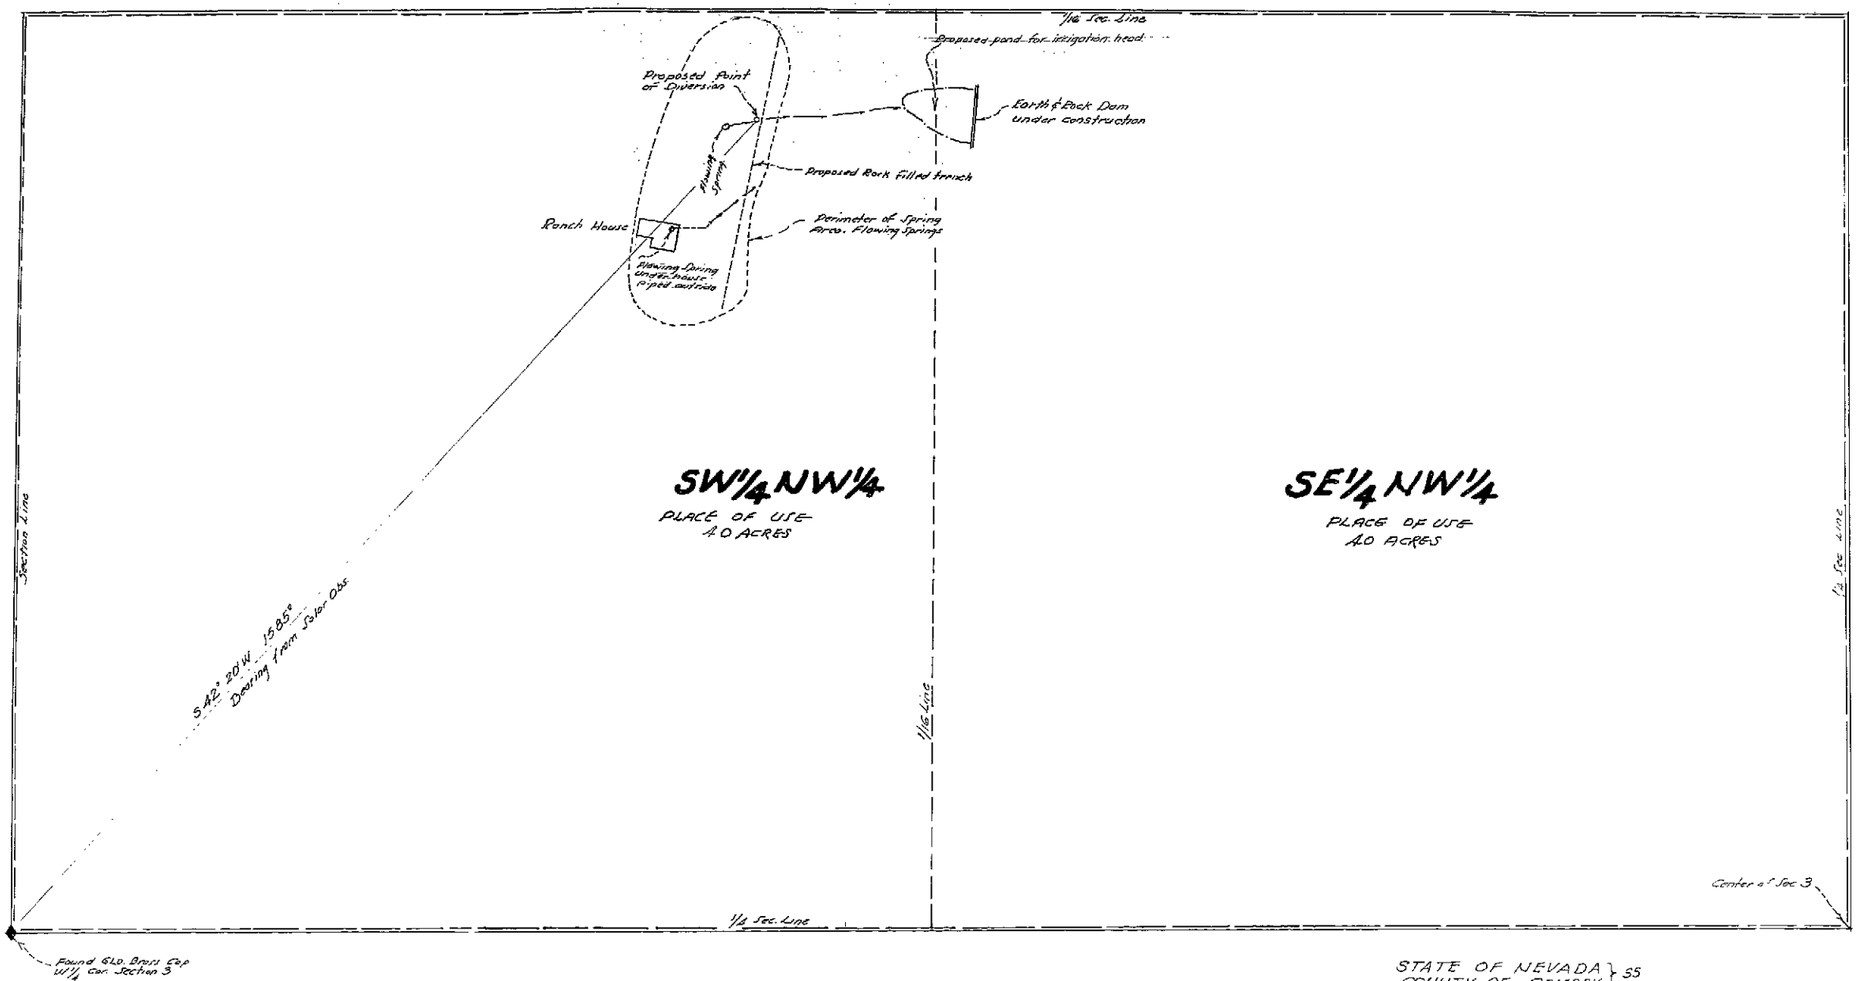

T. 17 N., R. 19 E., M.D.B & M.
SECTION 3

STATE OF NEVADA } SS
COUNTY OF ORMSBY }

I, William J. Johnstone being first duly sworn depose and say that this map, consisting of one sheet has been correctly drawn to the designated scale from field notes of a survey made by me on the 21st day of November 1968, that it correctly represents the location and extent of the proposed works to divert water from Unnamed springs and seeps in Washoe County for irrigation and domestic use by Alexander S. Walker, that the point of diversion, the place and manner of use are fully designated hereon.

William J. Johnstone
State Water Right Surveyor
R.E. & L.S. Nevada No. 314

0 100 200 300 400 500
SCALE 1 in = 100 Ft.

Subscribed and Sworn to before me this 31st day of December 1968.

Mrs. Linda Howard
Notary Public in and for said County of Ormsby State of Nevada
My Commission Expires: July 1, 1969

MRS. LINDA HOWARD
Notary Public — State of Nevada
Ormsby County
My Commission Expires July 1, 1969

OFFICE
STATE ENGINEER
1968 DEC 31 PM 3 34

FILED
Dec. 31, 1968
STATE ENGINEER'S OFFICE

MAP TO ACCOMPANY
APPLICATION TO APPROPRIATE WATER
FOR
IRRIGATION AND DOMESTIC
BY
ALEXANDER S. WALKER
FROM
UNNAMED SPRINGS
Dec. 31, 1968.

24829

24829