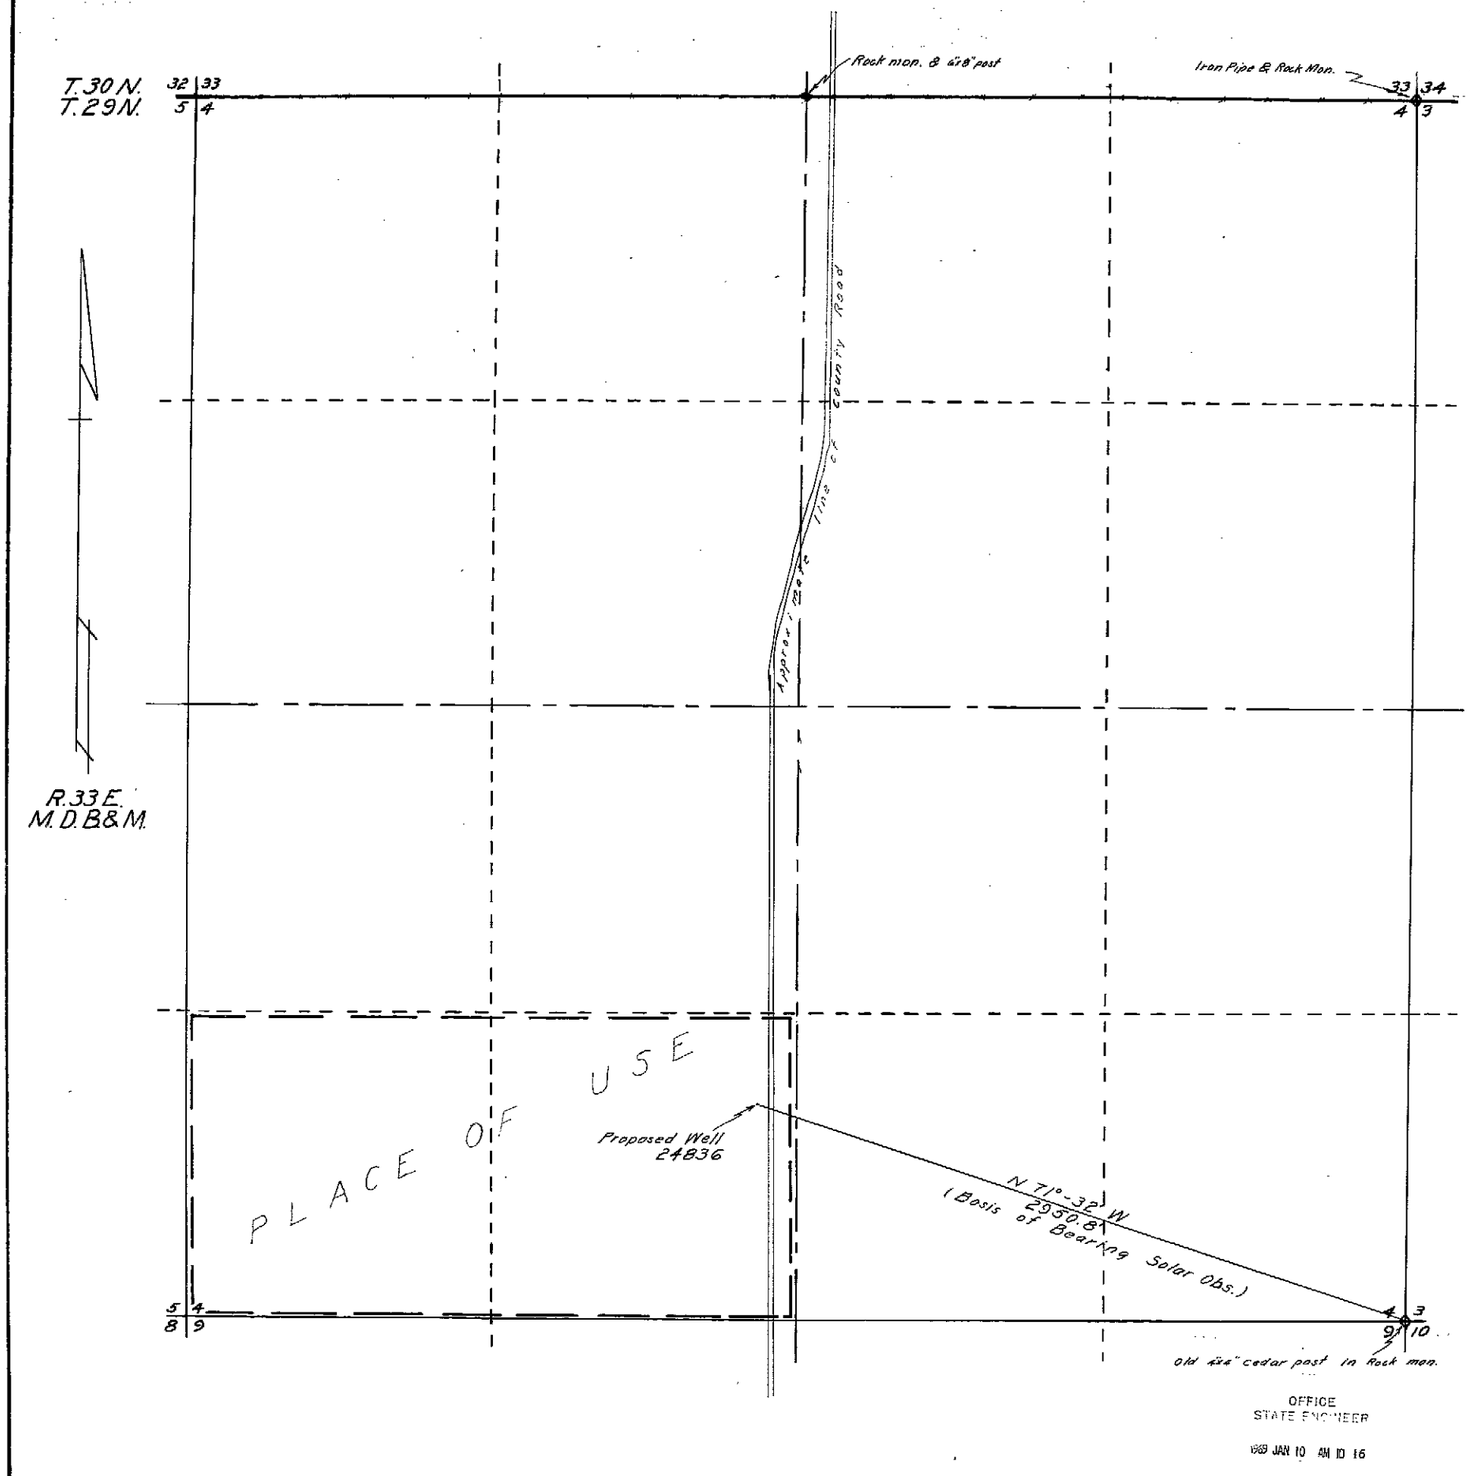

STATE of NEVADA }
COUNTY of HUMBOLDT } S.S.

I, J.R. Caldwell, being first duly sworn, depose and say that this map has been drawn to the designated scale from field notes of a survey made by me on the 8th day of January, 1969, that it truly and correctly represents the proposed location and extent of the works used to divert water from underground in Pershing County, by William Whitney Lawson for irrigation and domestic purposes. That the proposed point of diversion, the approximate location and size of the diverting channel, all reservoirs or basins, the location and names of all other works which will cross or connect with the proposed works and the boundary of all lands, showing by 40-acre subdivisions the areas proposed to be irrigated, are fully and correctly designated thereon.

J. R. Caldwell
State Water Right Surveyor No. 276

LAND SURVEY
J. R. CALDWELL

Subscribed and sworn to before me this 9th day of January, 1969.

Toni Blake

Scale 1" = 300'

300 0 300 600 900 1200

OFFICE
STATE ENGINEER
1969 JAN 10 AM 10 16

MAP
TO ACCOMPANY APPLICATION TO APPROPRIATE WATER

& ENID ALYNE LAWSON (Ltr 2-10-69)

BY WILLIAM WHITNEY LAWSON
FOR IRRIGATION & DOMESTIC
FROM UNDERGROUND

PERSHING COUNTY NEVADA

24836

24836