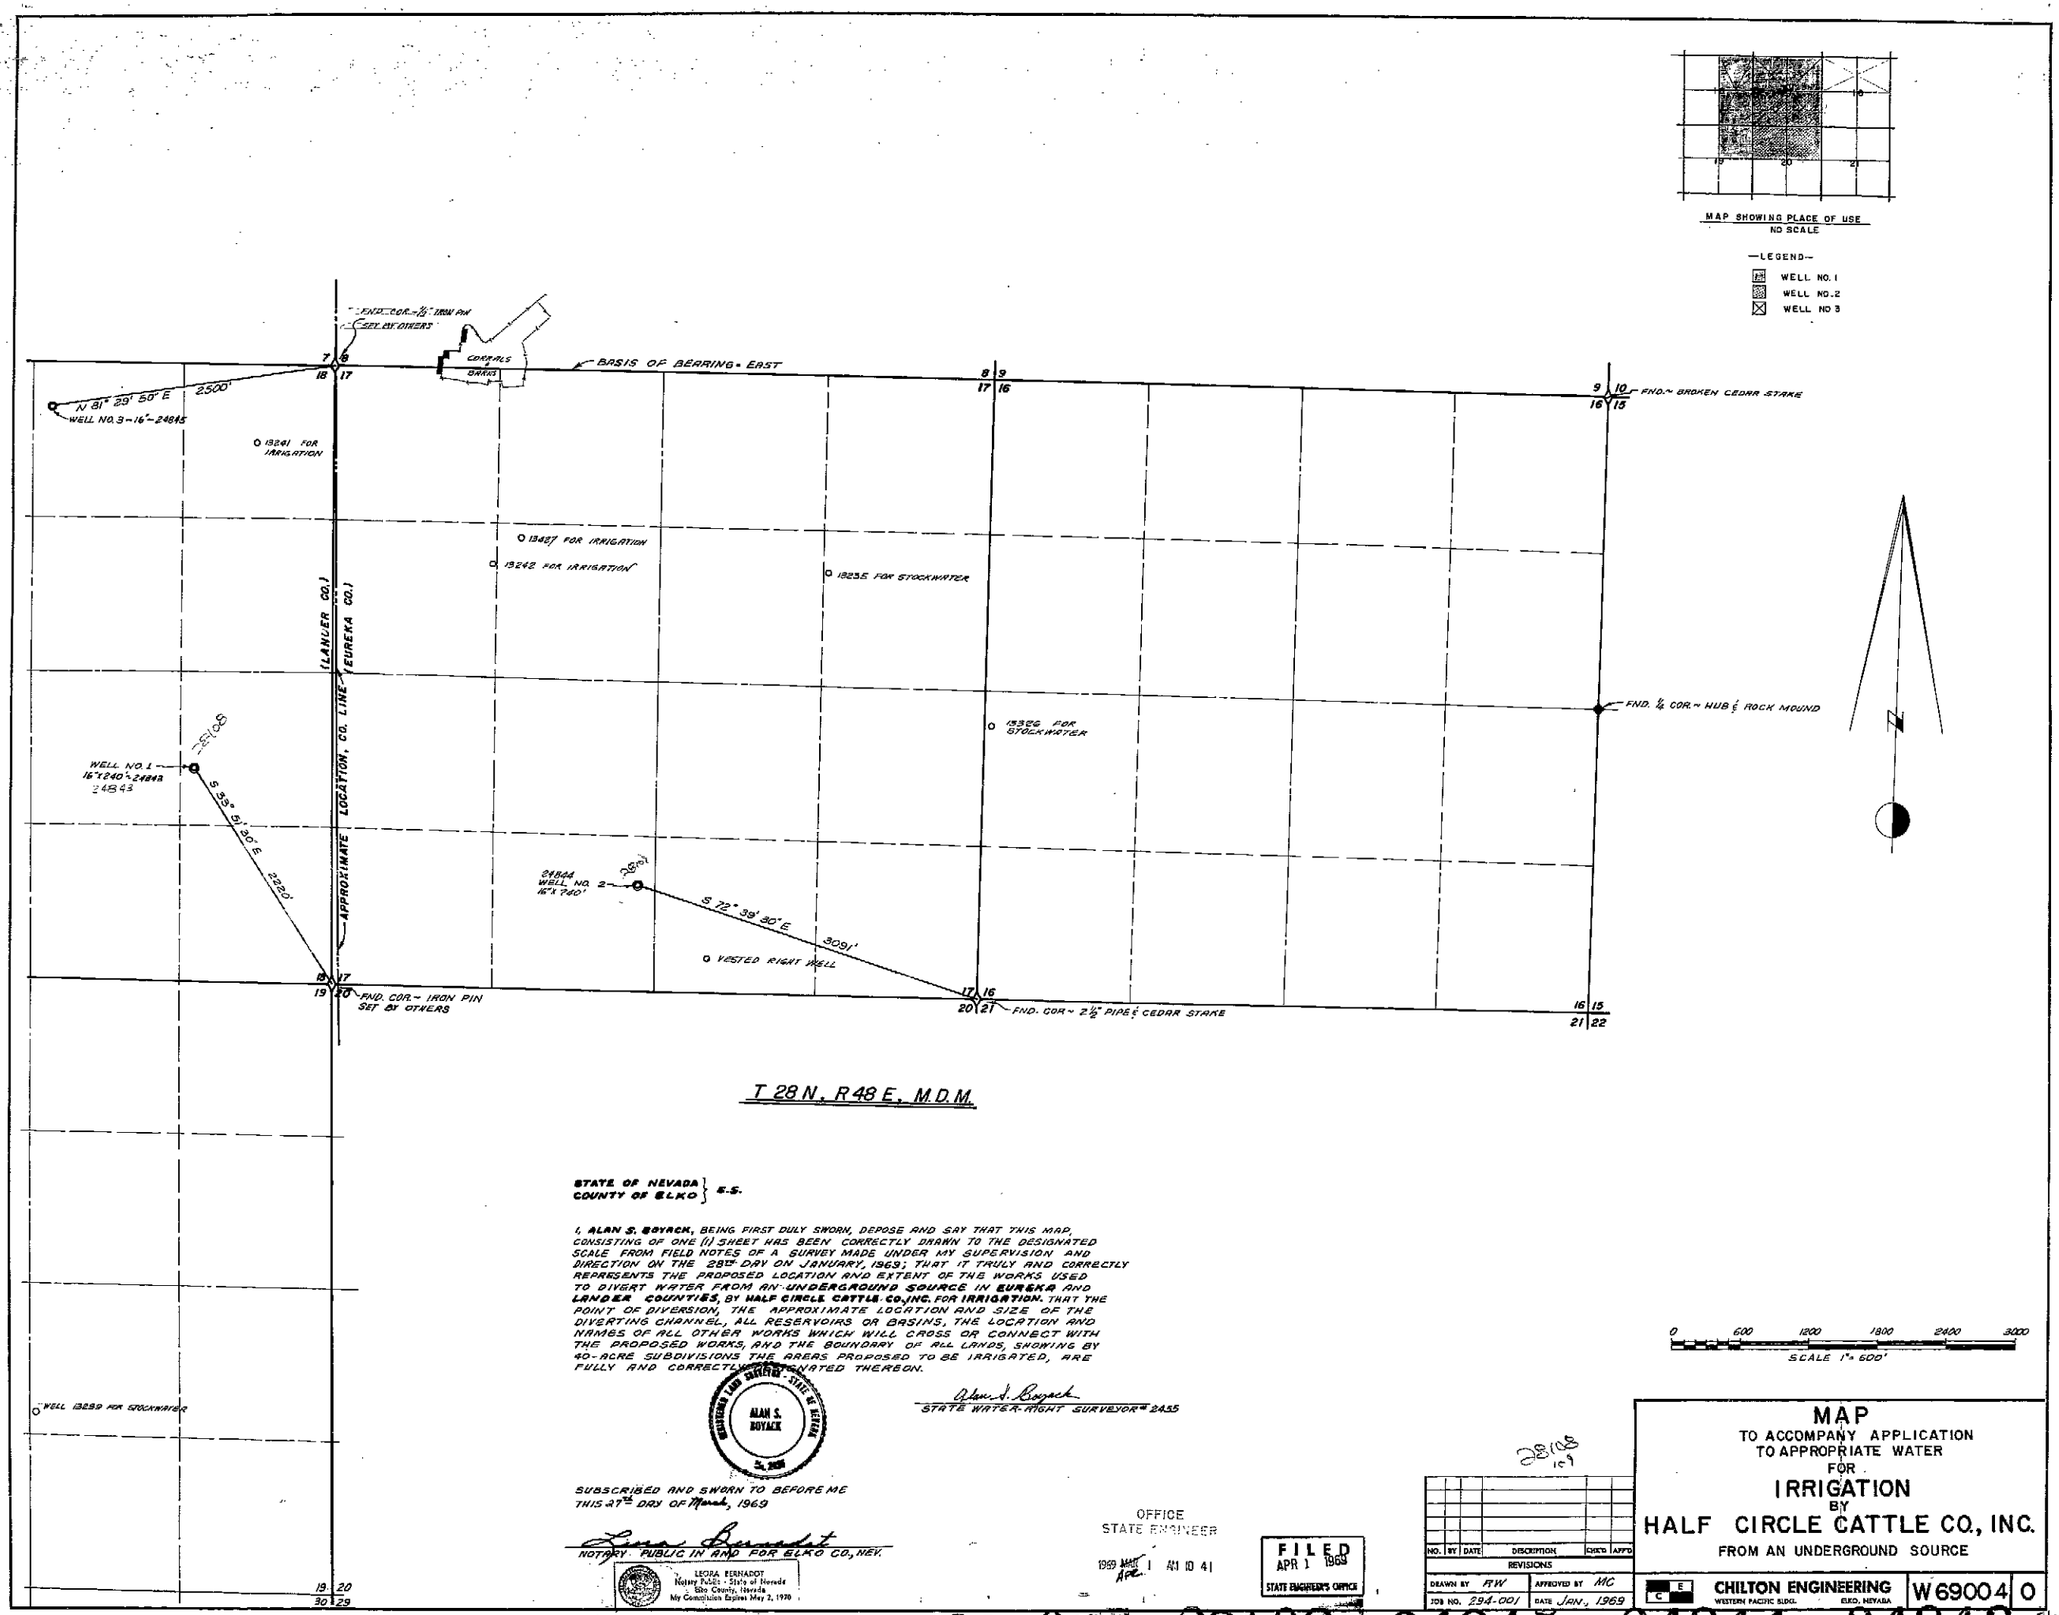

STATE OF NEVADA
COUNTY OF ELKO } S.S.

I, **ALAN S. BOYACK**, BEING FIRST DULY SWORN, DEPOSE AND SAY THAT THIS MAP, CONSISTING OF ONE (1) SHEET HAS BEEN CORRECTLY DRAWN TO THE DESIGNATED SCALE FROM FIELD NOTES OF A SURVEY MADE UNDER MY SUPERVISION AND DIRECTION ON THE 28TH DAY ON JANUARY, 1969; THAT IT TRULY AND CORRECTLY REPRESENTS THE PROPOSED LOCATION AND EXTENT OF THE WORKS USED TO DIVERT WATER FROM AN **UNDERGROUND SOURCE** IN **EUREKA** AND **LANDER COUNTIES**, BY **HALF CIRCLE CATTLE CO., INC.** FOR **IRRIGATION**. THAT THE POINT OF DIVERSION, THE APPROXIMATE LOCATION AND SIZE OF THE DIVERTING CHANNEL, ALL RESERVOIRS OR BASINS, THE LOCATION AND NAMES OF ALL OTHER WORKS WHICH WILL CROSS OR CONNECT WITH THE PROPOSED WORKS, AND THE BOUNDARY OF ALL LANDS, SHOWING BY 40-ACRE SUBDIVISIONS THE AREAS PROPOSED TO BE IRRIGATED, ARE FULLY AND CORRECTLY DELINEATED THEREON.

REGISTERED LAND SURVEYOR — STATE OF NEVADA — ALAN S. BOYACK — 2455

Alan S. Boyack
STATE WATER-RIGHT SURVEYOR # 2455

SUBSCRIBED AND SWORN TO BEFORE ME
THIS 27TH DAY OF March, 1969

Leora Bernadot
NOTARY PUBLIC IN AND FOR ELKO CO., NEV.

LEORA BERNADOT
Notary Public - State of Nevada
Elko County, Nevada
My Commission Expires May 2, 1970

OFFICE
STATE ENGINEER
1969 MAR 1 AM 10 41
APR.

FILED
APR 1 1969
STATE ENGINEER'S OFFICE

28108
109

NO.	BY	DATE	DESCRIPTION	CHK'D	APP'D
			REVISIONS		

DRAWN BY RW | APPROVED BY MC
JOB NO. 294-001 | DATE JAN., 1969

MAP
TO ACCOMPANY APPLICATION
TO APPROPRIATE WATER
FOR
IRRIGATION
BY
HALF CIRCLE CATTLE CO., INC.
FROM AN UNDERGROUND SOURCE

CHILTON ENGINEERING
WESTERN PACIFIC BLDG. ELKO, NEVADA

W69004 | 0