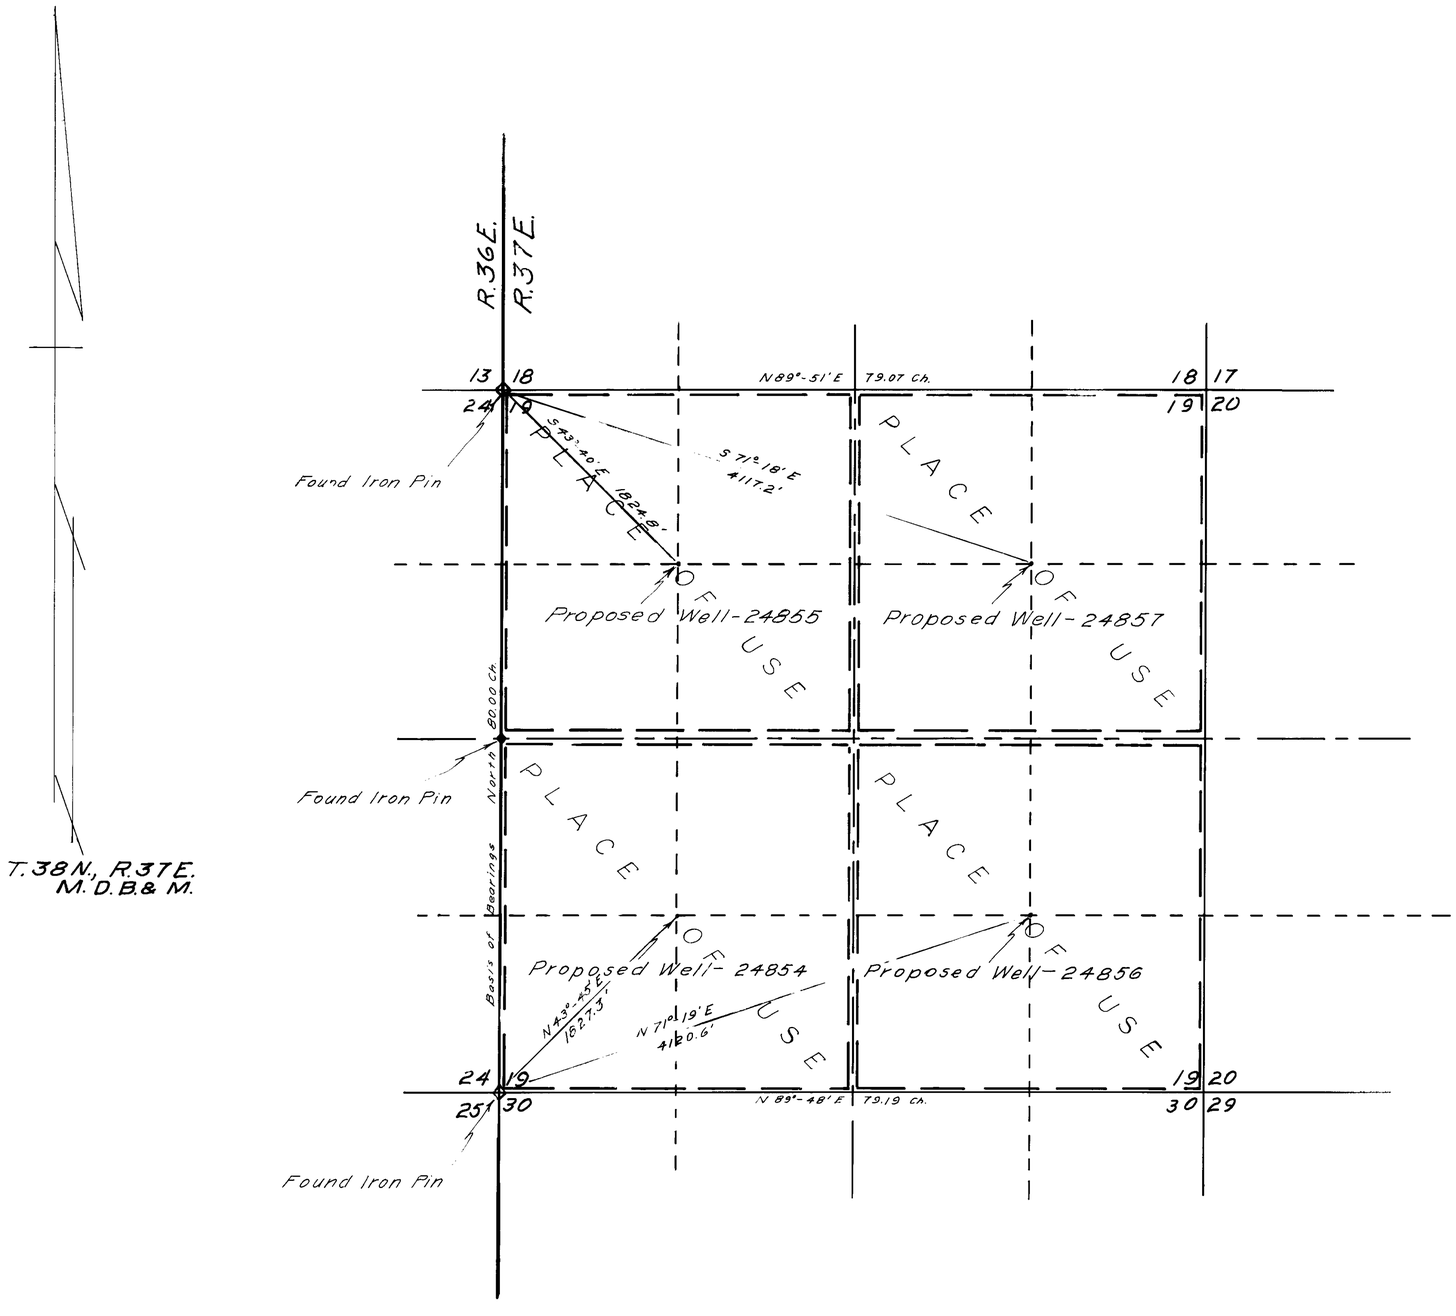

STATE OF NEVADA
COUNTY OF HUMBOLDT } S.S.

I, J.R. Caldwell, being first duly sworn depose and say that this map has been correctly drawn to the designated scale from field notes of a survey made by me on the 27th & 30th days of January, 1969 that it truly and correctly represents the proposed location and extent of the works used to divert water from underground in Humboldt County, by Nevada Garvey Ranches, Inc. for irrigation purposes. That the proposed point of diversion the approximate location and size of the diverting channel, all reservoirs or basins, the location and names of all other works which will cross or connect with the proposed works, and the boundary of all lands, showing by 40-Acre subdivisions the areas proposed to be irrigated, are fully and correctly designated thereon.

J R Caldwell
State Water Right Surveyor

REGISTERED LAND SURVEYOR · STATE OF NEVADA
J. R. CALDWELL
No. [illegible]

Subscribed and sworn to before me this 3rd day of February 1969.

Toni Slade

Scale 1" = 600'

600 0 600 1200 1800 2400

26032
33
34

FILED
1969
STATE ENGINEER'S OFFICE

1969 FEB 4 AM 9 52

26012

MAP
TO ACCOMPANY APPLICATION TO APPROPRIATE WATER

FOR Irrigation
BY Nevada Garvey Ranches Inc.
FROM Underground
IN Humboldt County, Nevada

26034 26033 26032 26012 24857 24856 24855 24854