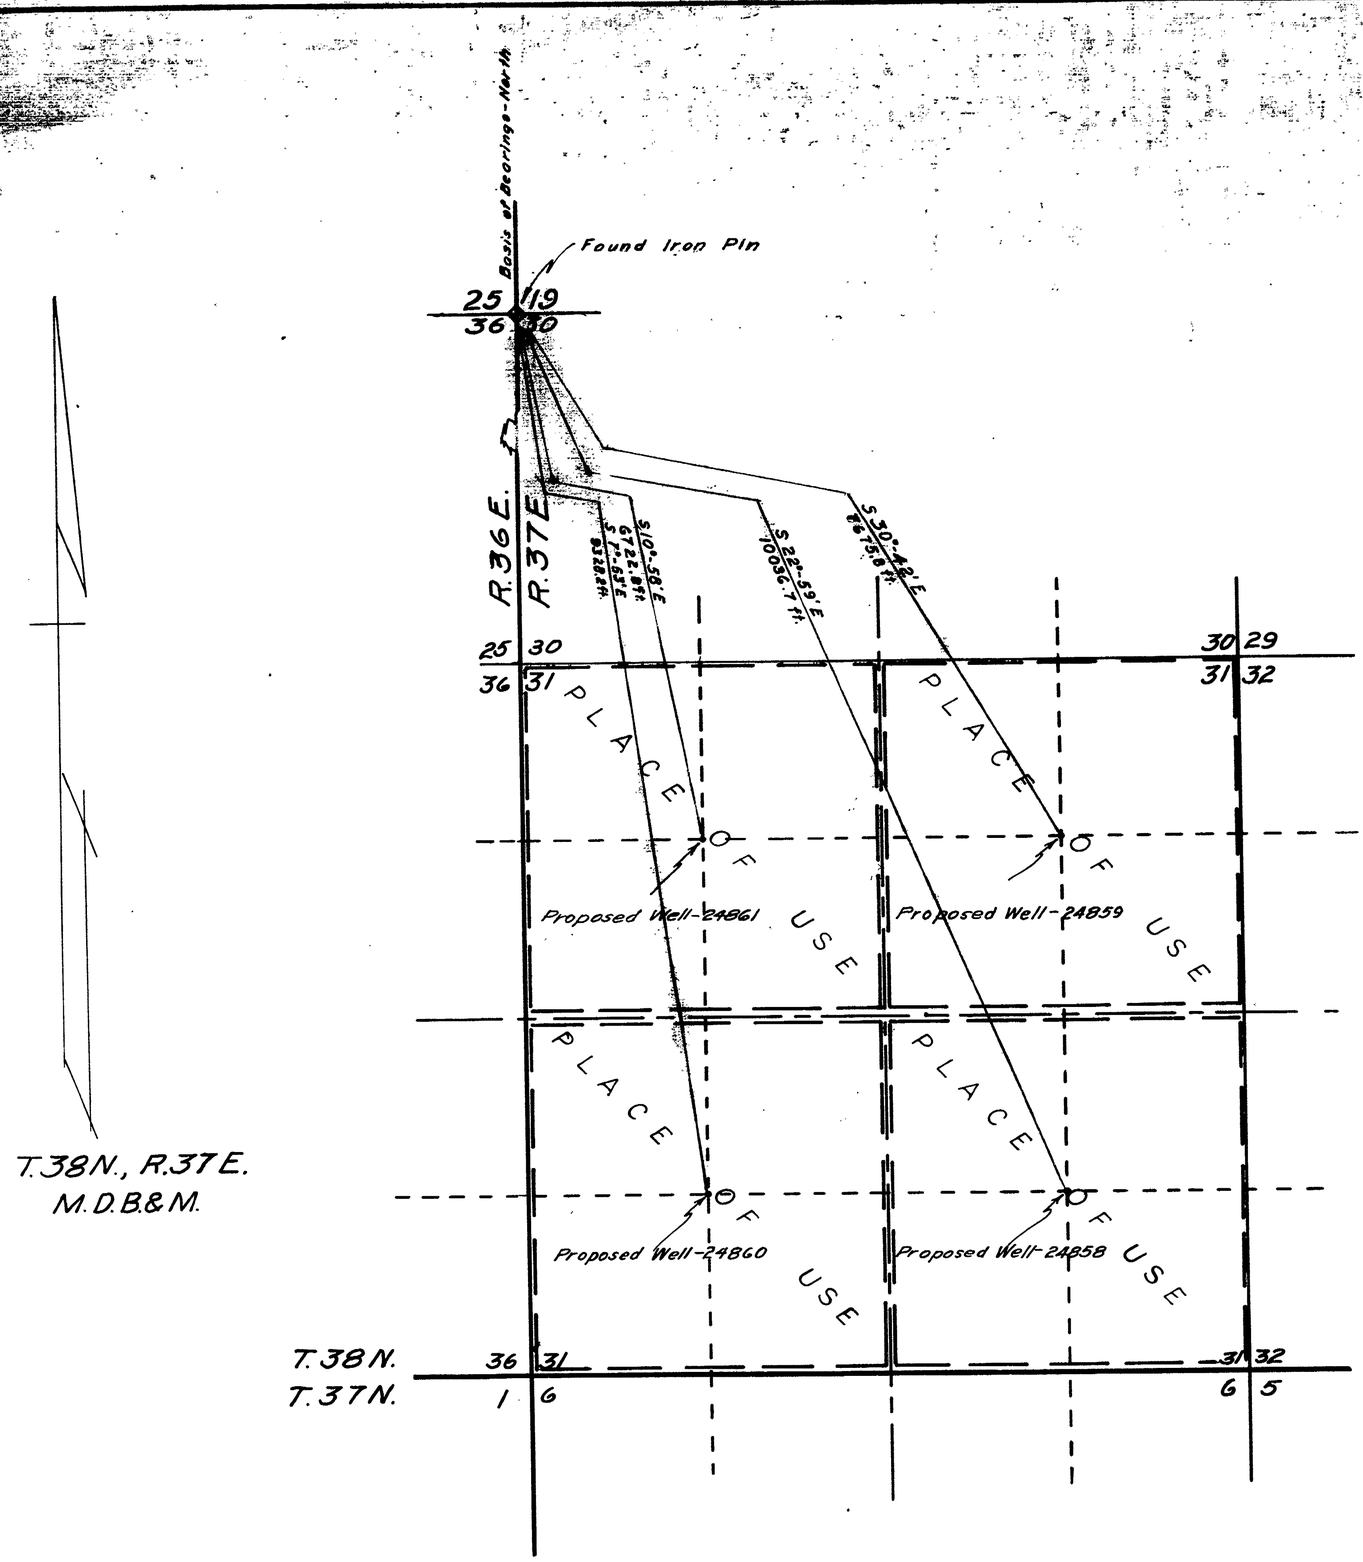

STATE OF NEVADA
COUNTY OF HUMBOLDT } S.S.

I, J.R. Caldwell, being first duly sworn depose and say that this map has been correctly drawn to the designated scale from field notes of a survey made by me on the 8th & 9th days of January, 1969 that it truly and correctly represents the proposed location and extent of the works used to divert water from underground in Humboldt County, by Nevada Garvey Ranches Inc. for irrigation purposes That the proposed point of diversion the approximate location and size of the diverting channel, all resevoirs or basins, the location and names of all other works which will cross or connect with the proposed works, and the boundary of all lands, showing by 40-Acre subdivisions the areas proposed to be irrigated, are fully and correctly designated thereon.

J. R. Caldwell
State Water Right Surveyor

J. R. CALDWELL

Subscribed and sworn to before me this 10th day of January 1969.

William MacDonald

WILLIAM MACDONALD
Notary Public — State of Nevada
Humboldt County
My Commission Expires Dec. 17, 1971

Scale 1" = 600'

600 0 600 1200 1800 2400

OFFICE
STATE ENGINEER
1969 FEB 11 AM 9 35

26013
26014
26015
26016

FILED
FEB 11 1969
STATE ENGINEER'S OFFICE

MAP TO ACCOMPANY APPLICATION TO APPROPRIATE WATER

FOR Irrigation
BY Nevada Garvey Ranches, Inc.
FROM Underground
IN Humboldt County, Nevada

26016 26015 26014 26013 24861 24860 24859 24858