STATE of NEVADA }
COUNTY of ORMSBY } ss.

I, Walter G. Reid, being first duly sworn, depose and say that this map, consisting of two sheets, numbered from 1 to 2, inclusive, has been correctly drawn to the designated scale from field notes of a survey made by me on the 1st day of November, 1967; that it truly and correctly represents the proposed location and extent of the works used to divert water from an Underground (tunnel) in Washoe County, by State of Nevada for municipal and domestic purposes. That the proposed point of diversion, the location of the tunnel & dam, the approximate size and capacity of the diverting conduit, and the location and names of all other works or streams which are crossed by or connected with said works, are fully and correctly designated hereon.

Walter G. Reid
State Water Right Surveyor

Subscribed and sworn to before me this 21st day of March, 1969

Mrs. Hilda Sherwood
Notary Public in and for Ormsby County, Nevada

MRS. HILDA SHERWOOD
Notary Public — State of Nevada
Ormsby County
My Commission Expires July 1, 1969

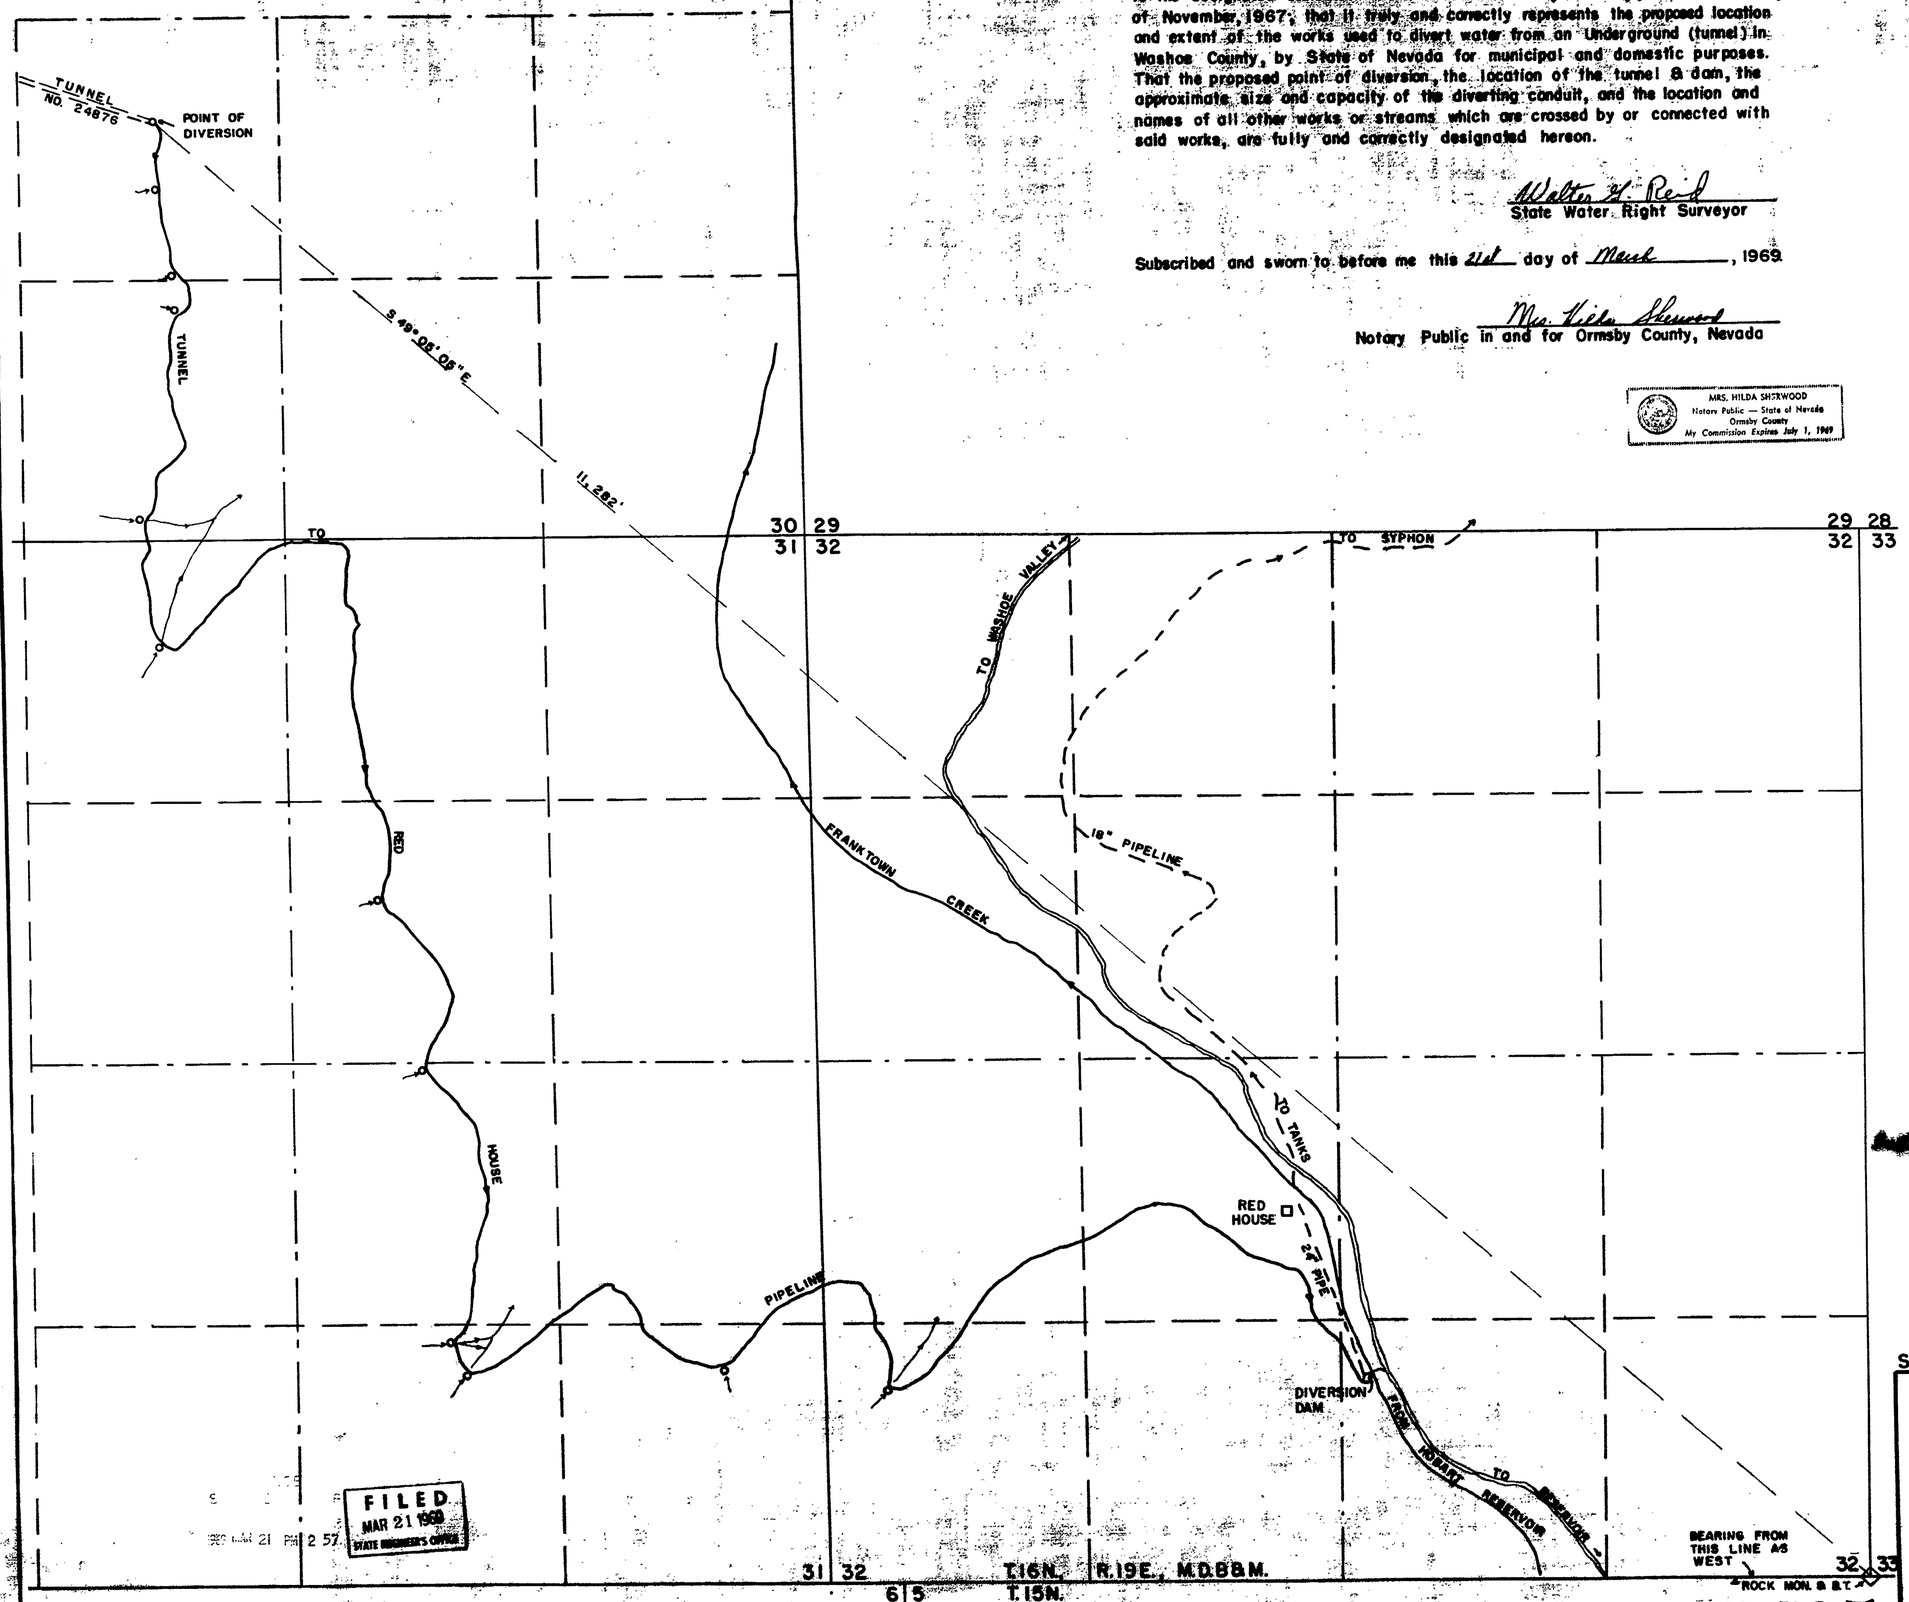

FILED
MAR 21 1969
STATE ENGINEER'S OFFICE

CERTIFICATE No. 8801 ISSUED 8-4-76

CERTIFICATE No. [illegible] ISSUED [illegible]

SCALE = 1" = 400'

0 200 400 800 1200 1600 2000

SHEET 1 OF 2

MAP
TO ACCOMPANY APPLICATION
TO APPROPRIATE WATER FOR
MUNICIPAL AND DOMESTIC USE
BY STATE OF NEVADA FROM
UNDERGROUND (TUNNEL)

30895 21-3-25-69 24876

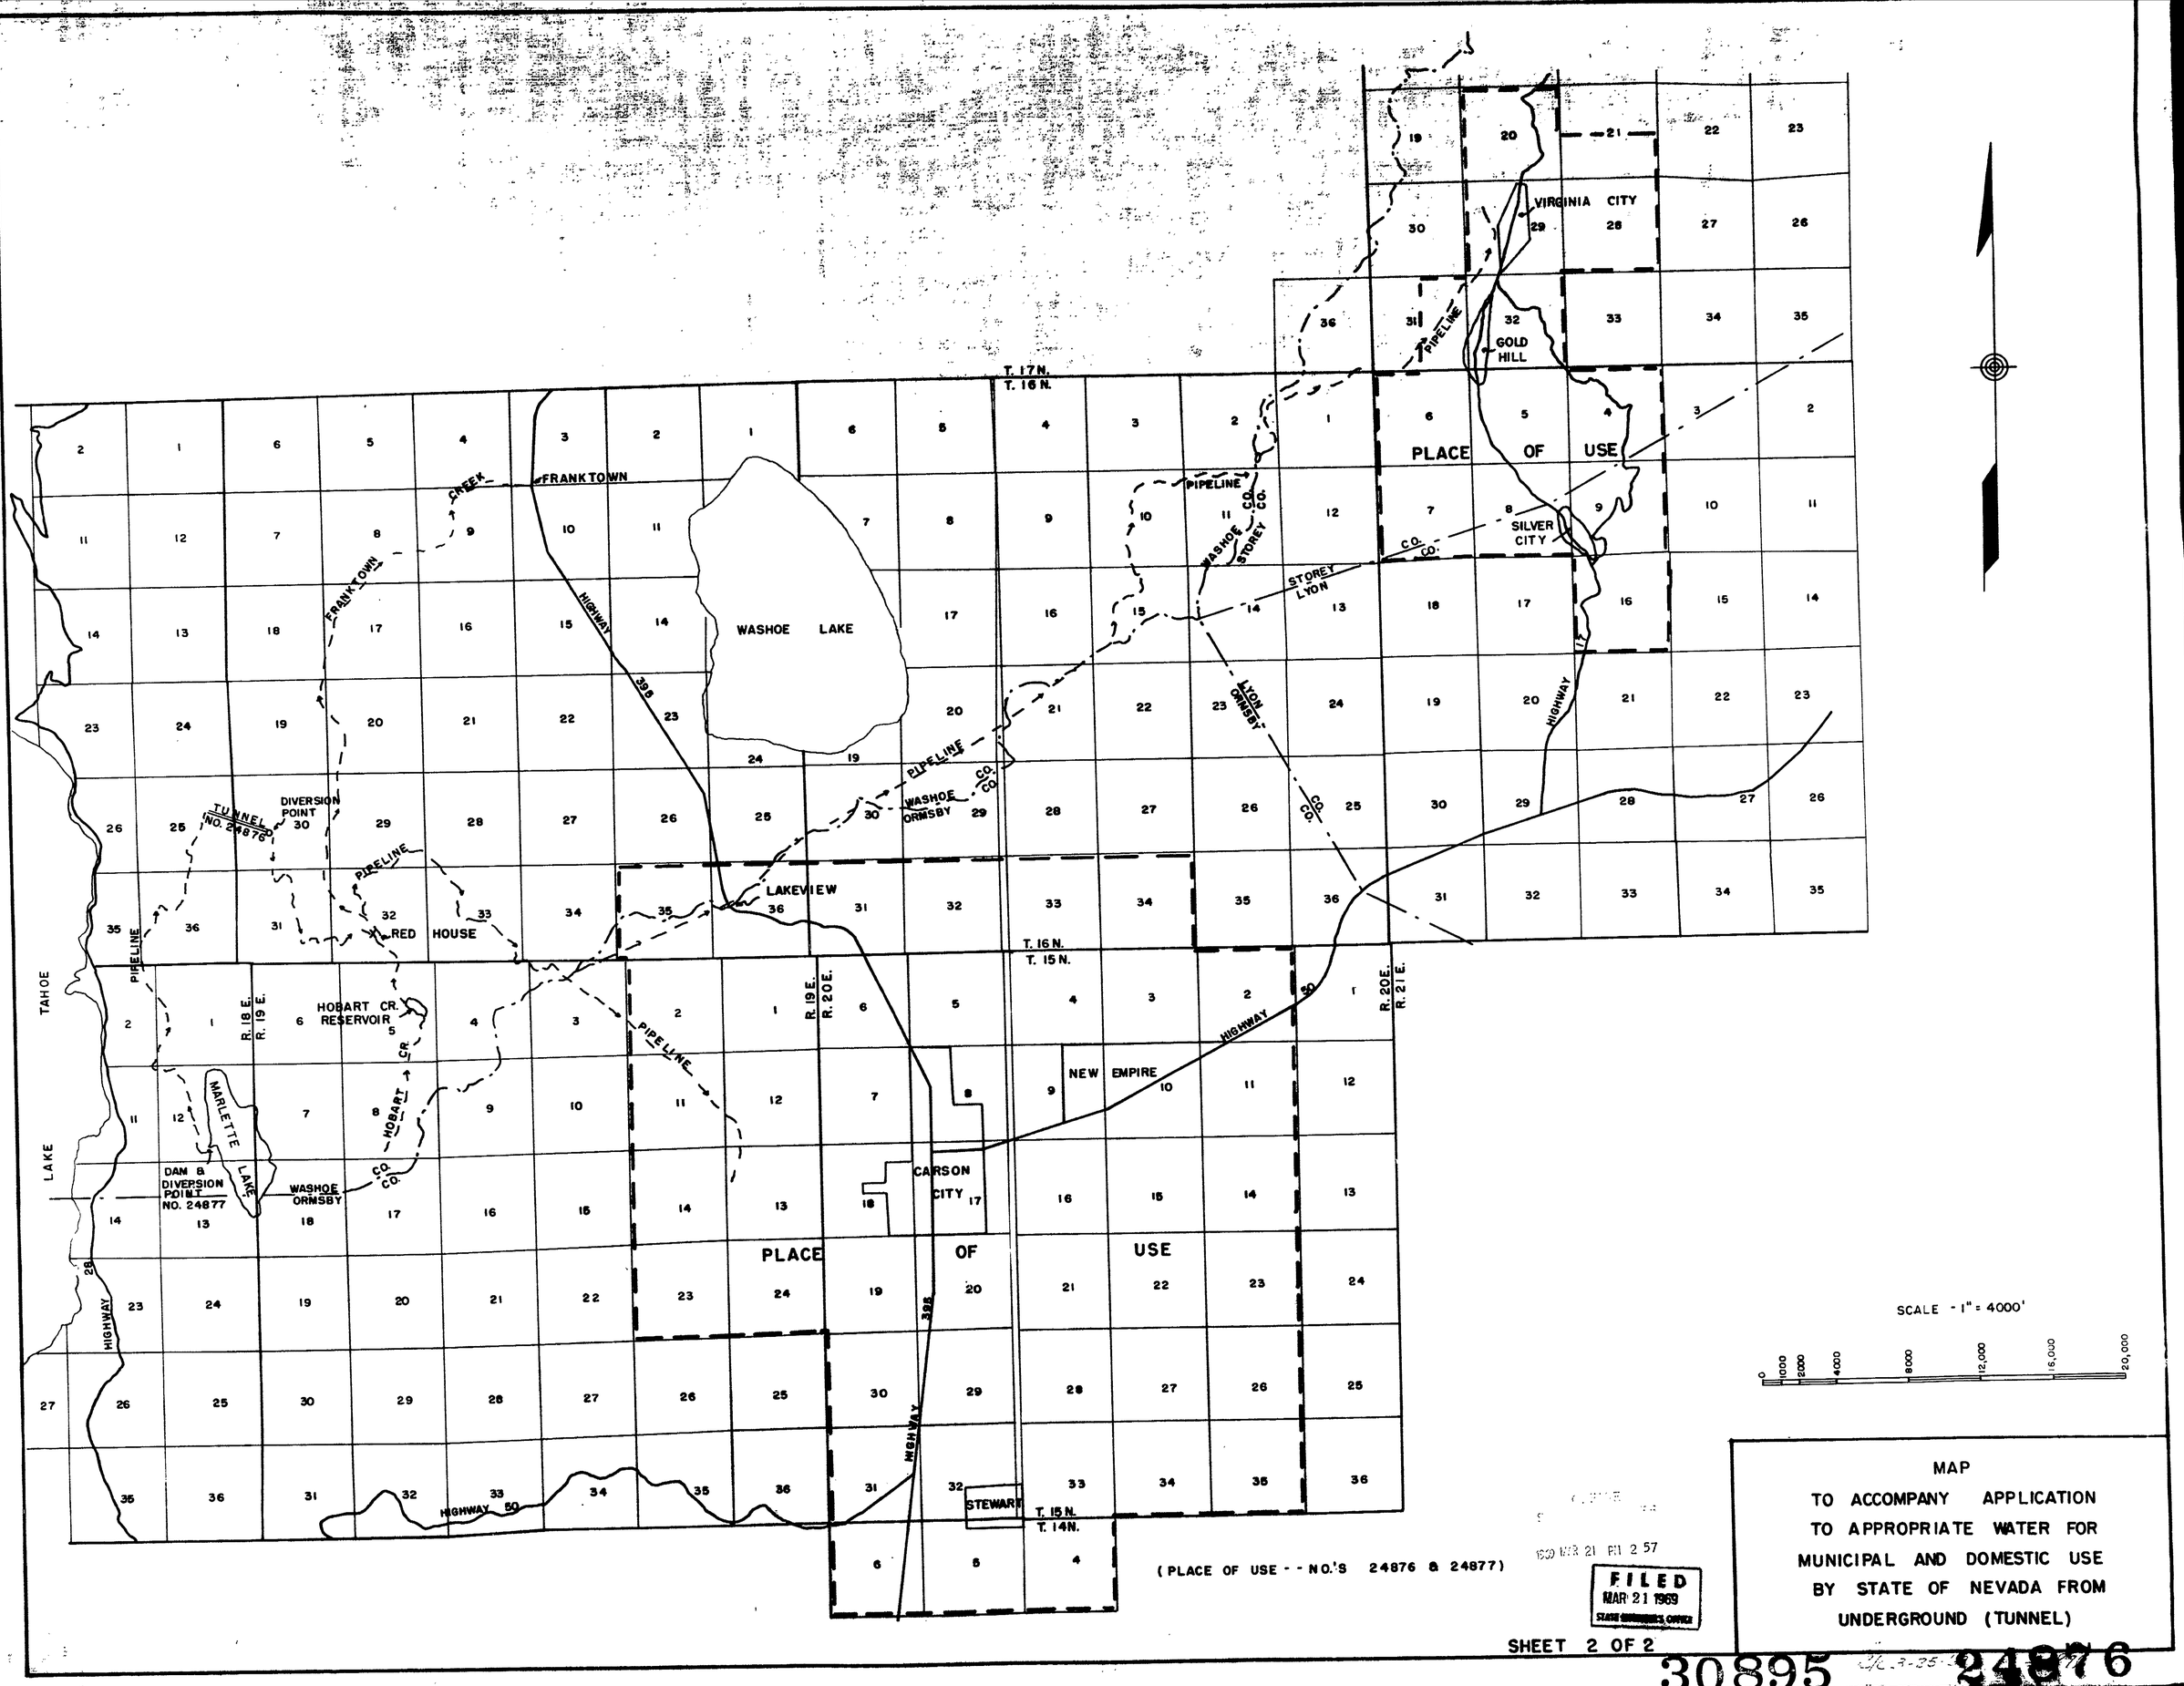

MAP
TO ACCOMPANY APPLICATION
TO APPROPRIATE WATER FOR
MUNICIPAL AND DOMESTIC USE
BY STATE OF NEVADA FROM
UNDERGROUND (TUNNEL)

30895 24876