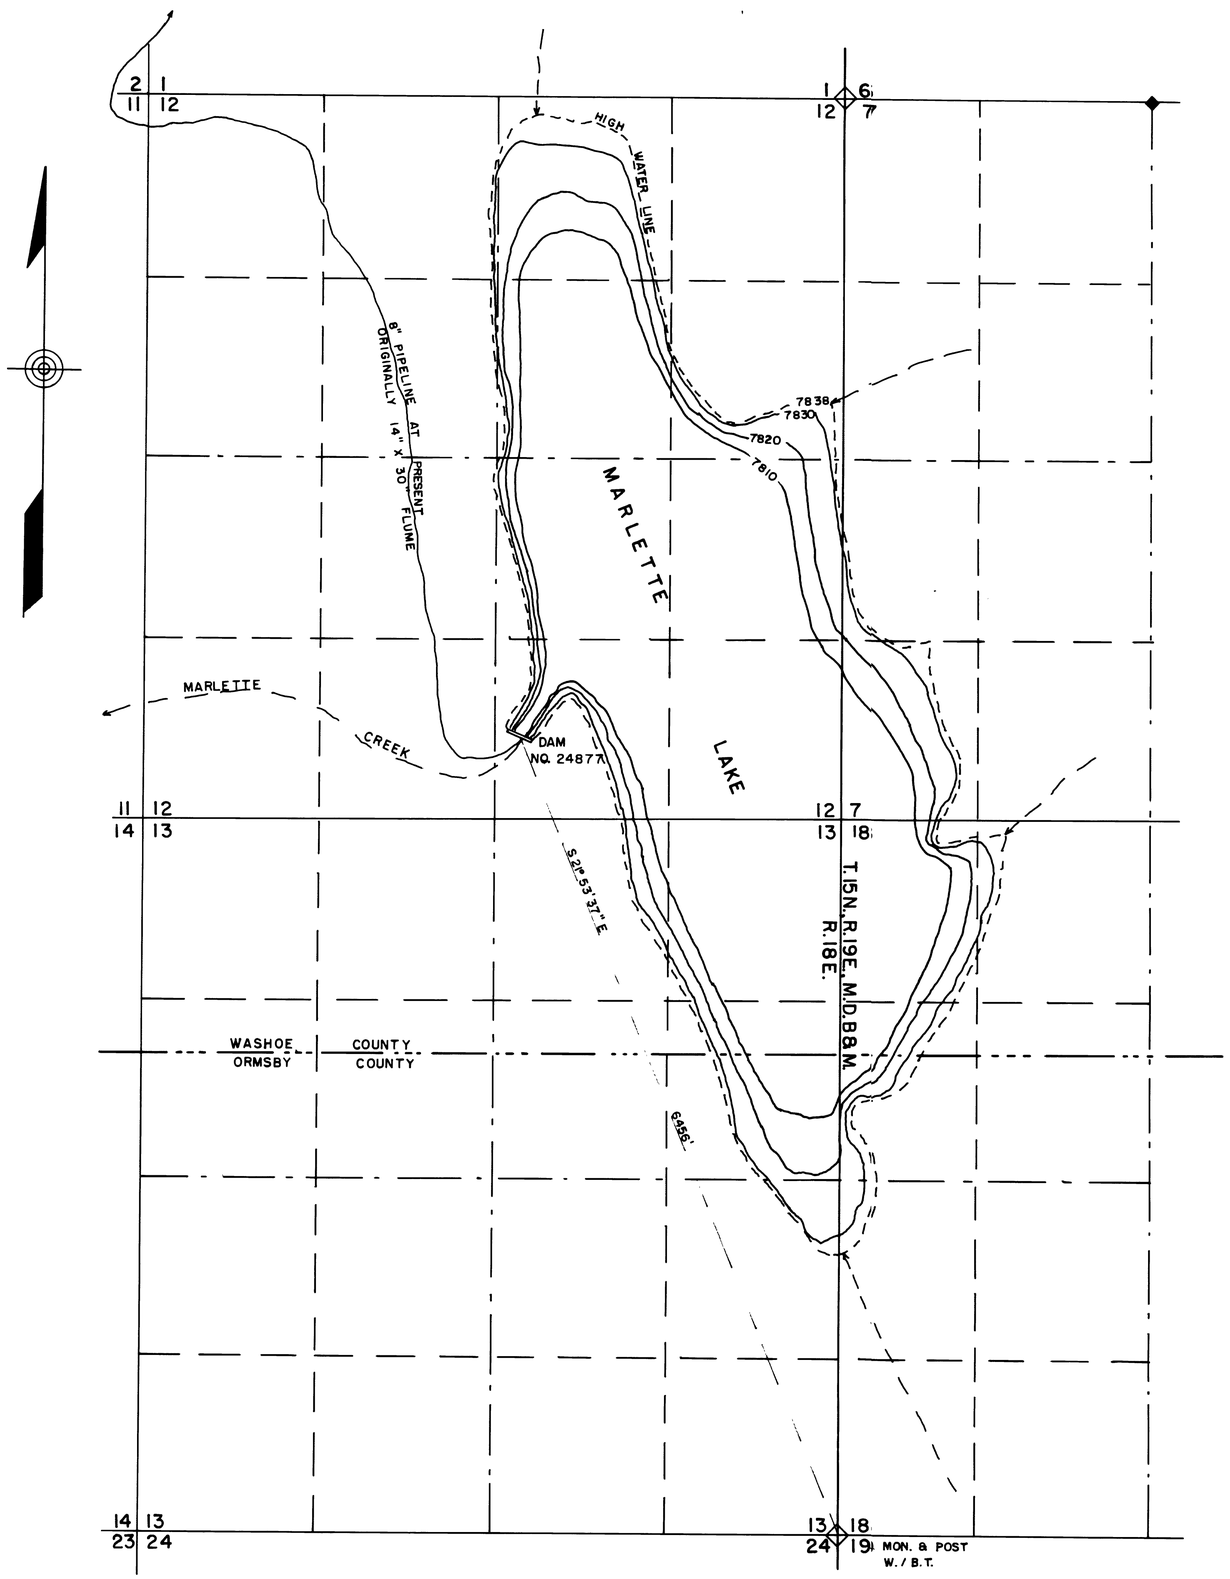

STATE of NEVADA }
COUNTY of ORMSBY } ss.

I, Walter G. Reid, being first duly sworn, depose and say that this map, consisting of two sheets, numbered from 1 to 2, inclusive, has been correctly drawn to the designated scale from field notes of a survey made by me on the 1st day of November, 1967; that it truly and correctly represents the proposed location and extent of the works used to divert water from Marlette Creek, Marlette Lake and Tributaries, in Washoe and Ormsby Counties, by State of Nevada for storage for municipal and domestic purposes. That the proposed point of diversion, the location of the dam & reservoir, the approximate size and capacity of the diverting conduit, and the location and names of all other works or streams which are crossed by or connected with said works, are fully and correctly designated hereon.

Walter G. Reid
State Water Right Surveyor

Subscribed and sworn to before me this 21st day of March, 1969.

Mrs Hilda Sherwood
Notary Public in and for Ormsby County, Nevada

MRS. HILDA SHERWOOD
Notary Public - State of Nevada
Ormsby County
My Commission Expires July 1, 1969

SCALE - 1" = 600'

0 150 300 600 1200 1800 2400 3000

FILED
MAR 21 1969
STATE ENGINEER'S OFFICE

MAP
TO ACCOMPANY APPLICATION
TO APPROPRIATE WATER FOR
STORAGE FOR MUNICIPAL & DOMESTIC USE
BY STATE OF NEVADA FROM
MARLETTE CREEK, MARLETTE LAKE
AND TRIBUTARIES

CERTIFICATE No. 8855 ISSUED 10-6-76

SHEET 1 OF 2

30896 24877

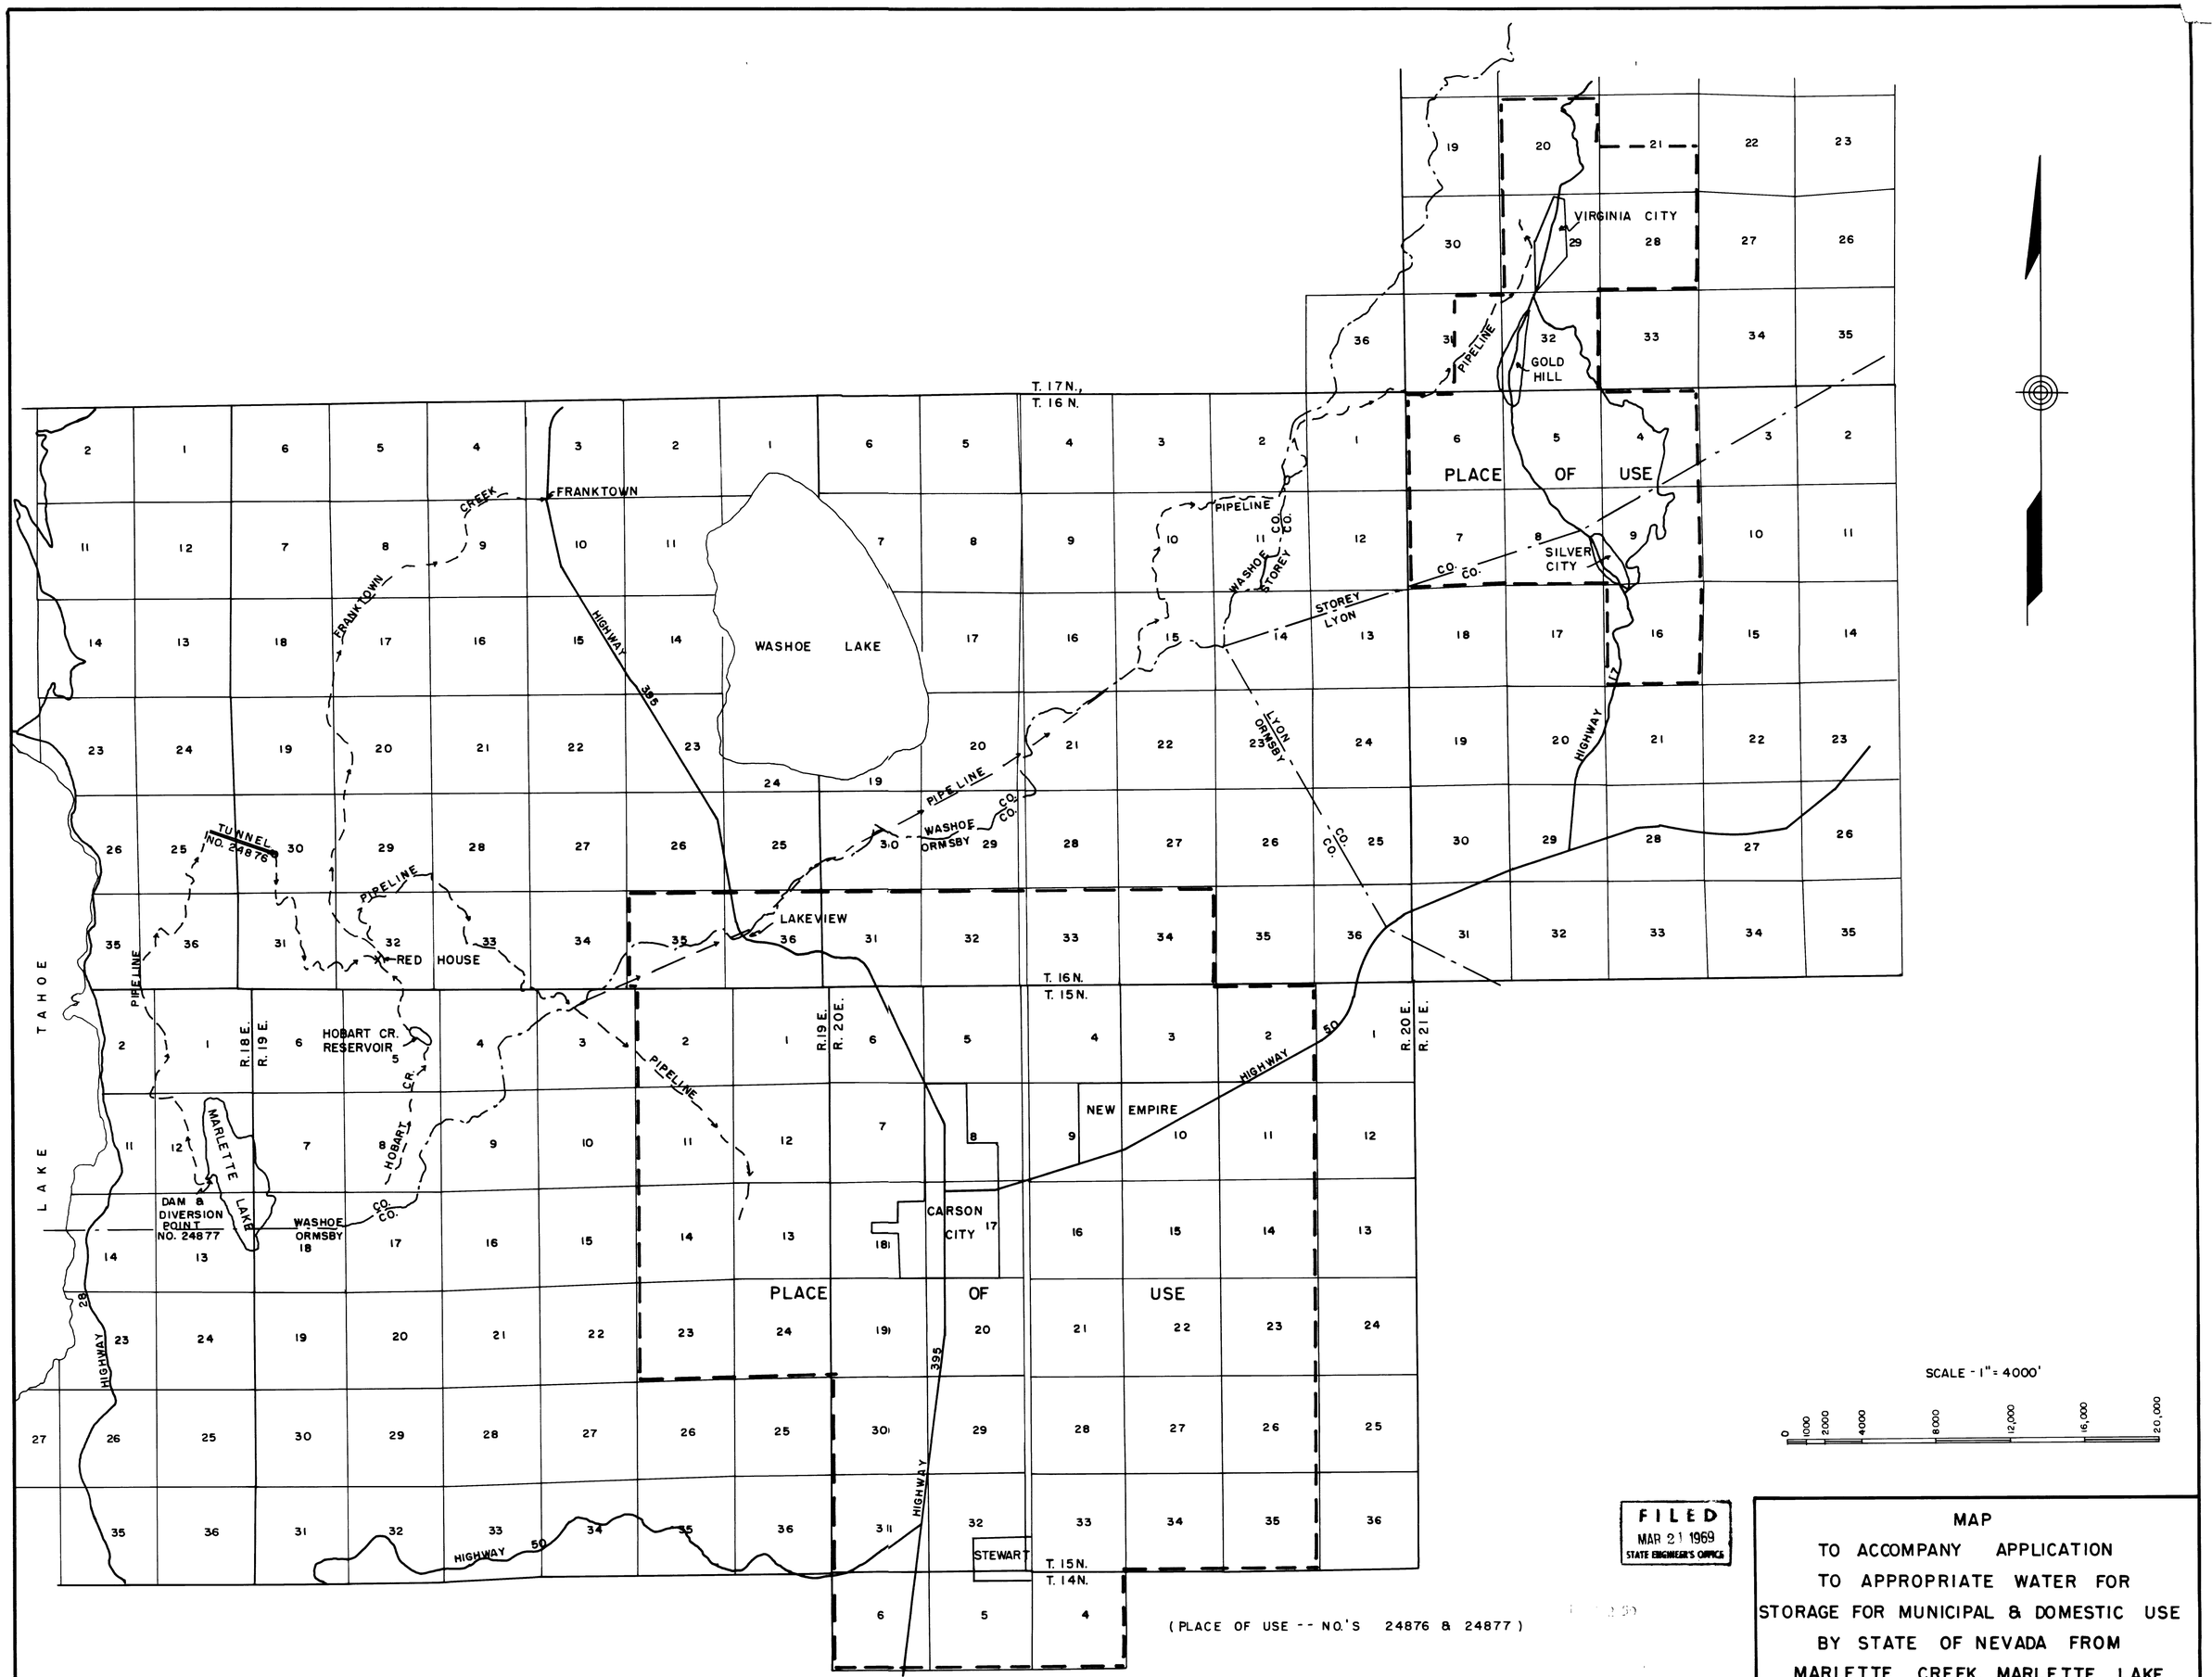

MAP
TO ACCOMPANY APPLICATION
TO APPROPRIATE WATER FOR
STORAGE FOR MUNICIPAL & DOMESTIC USE
BY STATE OF NEVADA FROM
MARLETTE CREEK, MARLETTE LAKE
AND TRIBUTARIES

SHEET 2 OF 2

30896