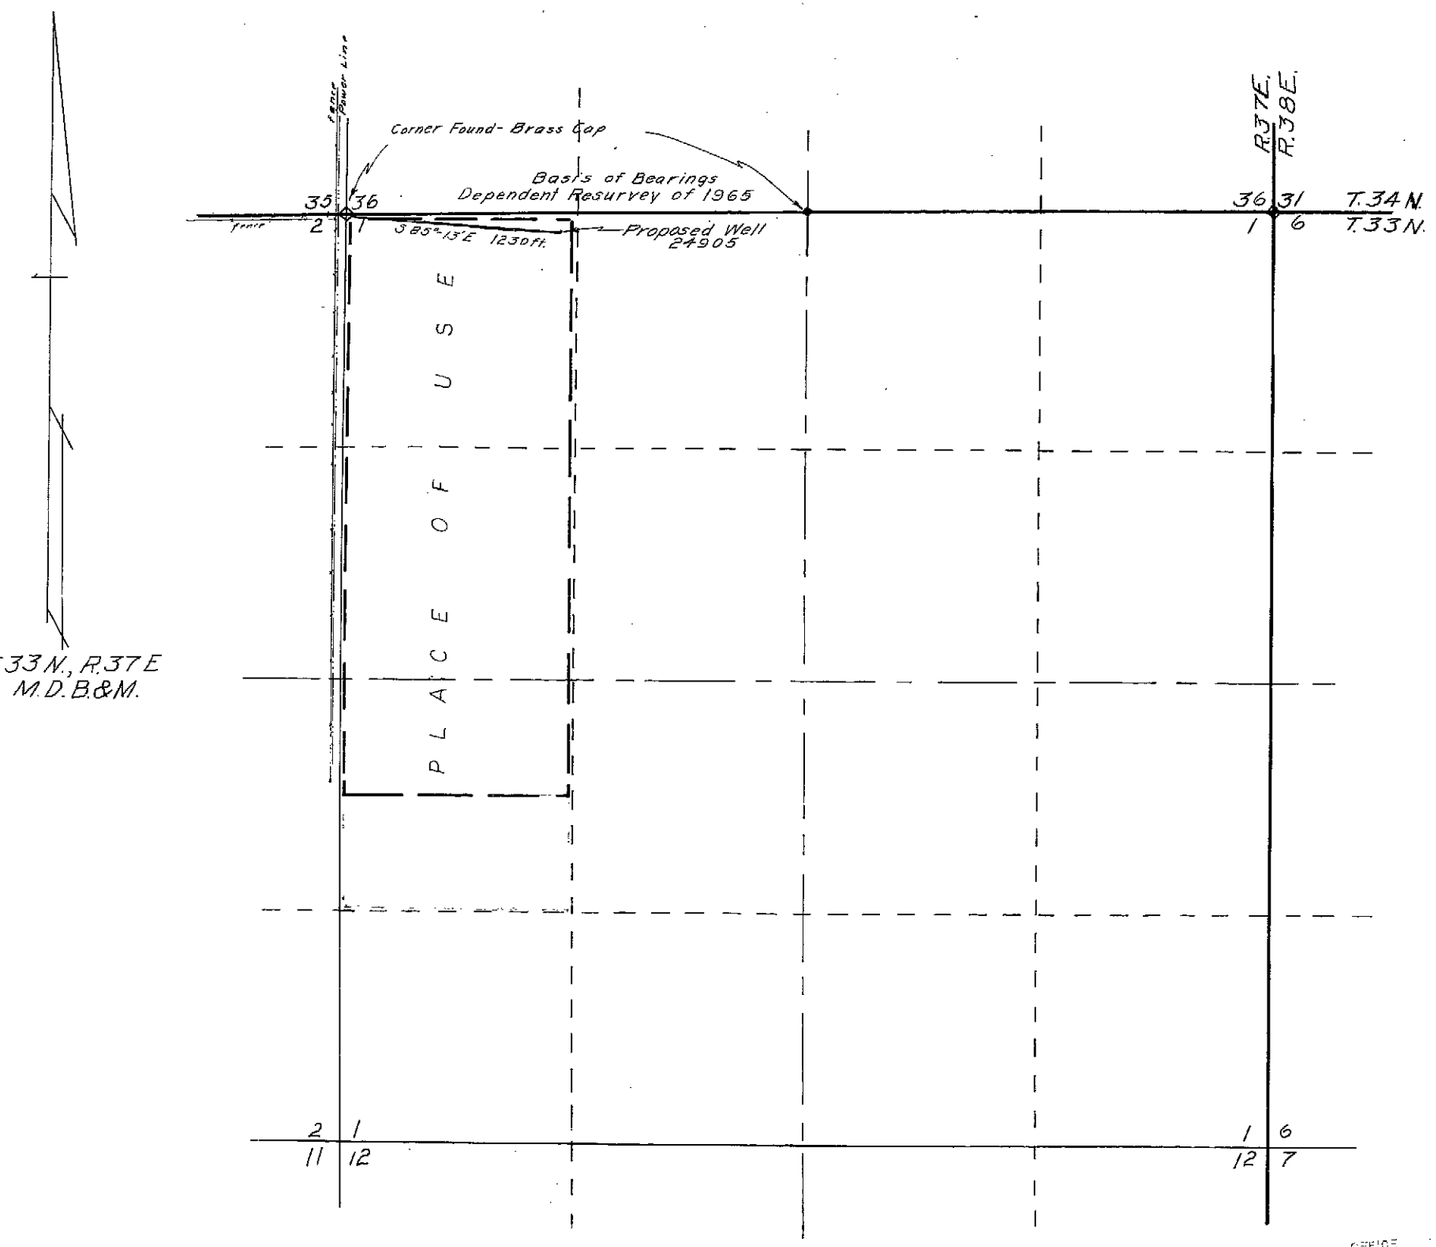

STATE OF NEVADA
COUNTY OF HUMBOLDT } S.S.

I, J.R. Coldwell, being first duly sworn, depose and say that this map has been correctly drawn to the designated scale from field notes of a survey made by me on the 15th day of April 1969 that it truly and correctly represents the proposed location and extent of the works used to divert water from underground in Pershing County, by Sam H. Conner for Irrigation & Domestic purposes. That the proposed point of diversion the approximate location and size of the diverting channel, all resevoirs or basins the location and names of all other works which will cross or connect with the proposed works, and the boundary of all lands, showing by 40-Acre subdivisions the areas proposed to be irrigated, are fully and correctly designated thereon.

J R Caldwell
State Water Right Surveyor No 276

REGISTERED LAND SURVEYOR STATE OF NEVADA
J. R. CALDWELL
No. 676

Subscribed and sworn to before me this 16th day of April 1969

Toni Slade

TONI SLADE
Notary Public — State of Nevada
Humboldt County
My Commission Expires Feb. 1, 1971

Scale 1" = 400

400 0 400 800 1200 1600

OFFICE
STATE ENGINEER
1969 MAY 2 AM 9 44

FILED
MAY 2 1969
STATE ENGINEER'S OFFICE

MAP TO ACCOMPANY APPLICATION TO APPROPRIATE WATER

FOR Irrigation & Domestic
BY Sam H. Conner
FROM Underground
IN Pershing County, Nev.

24905