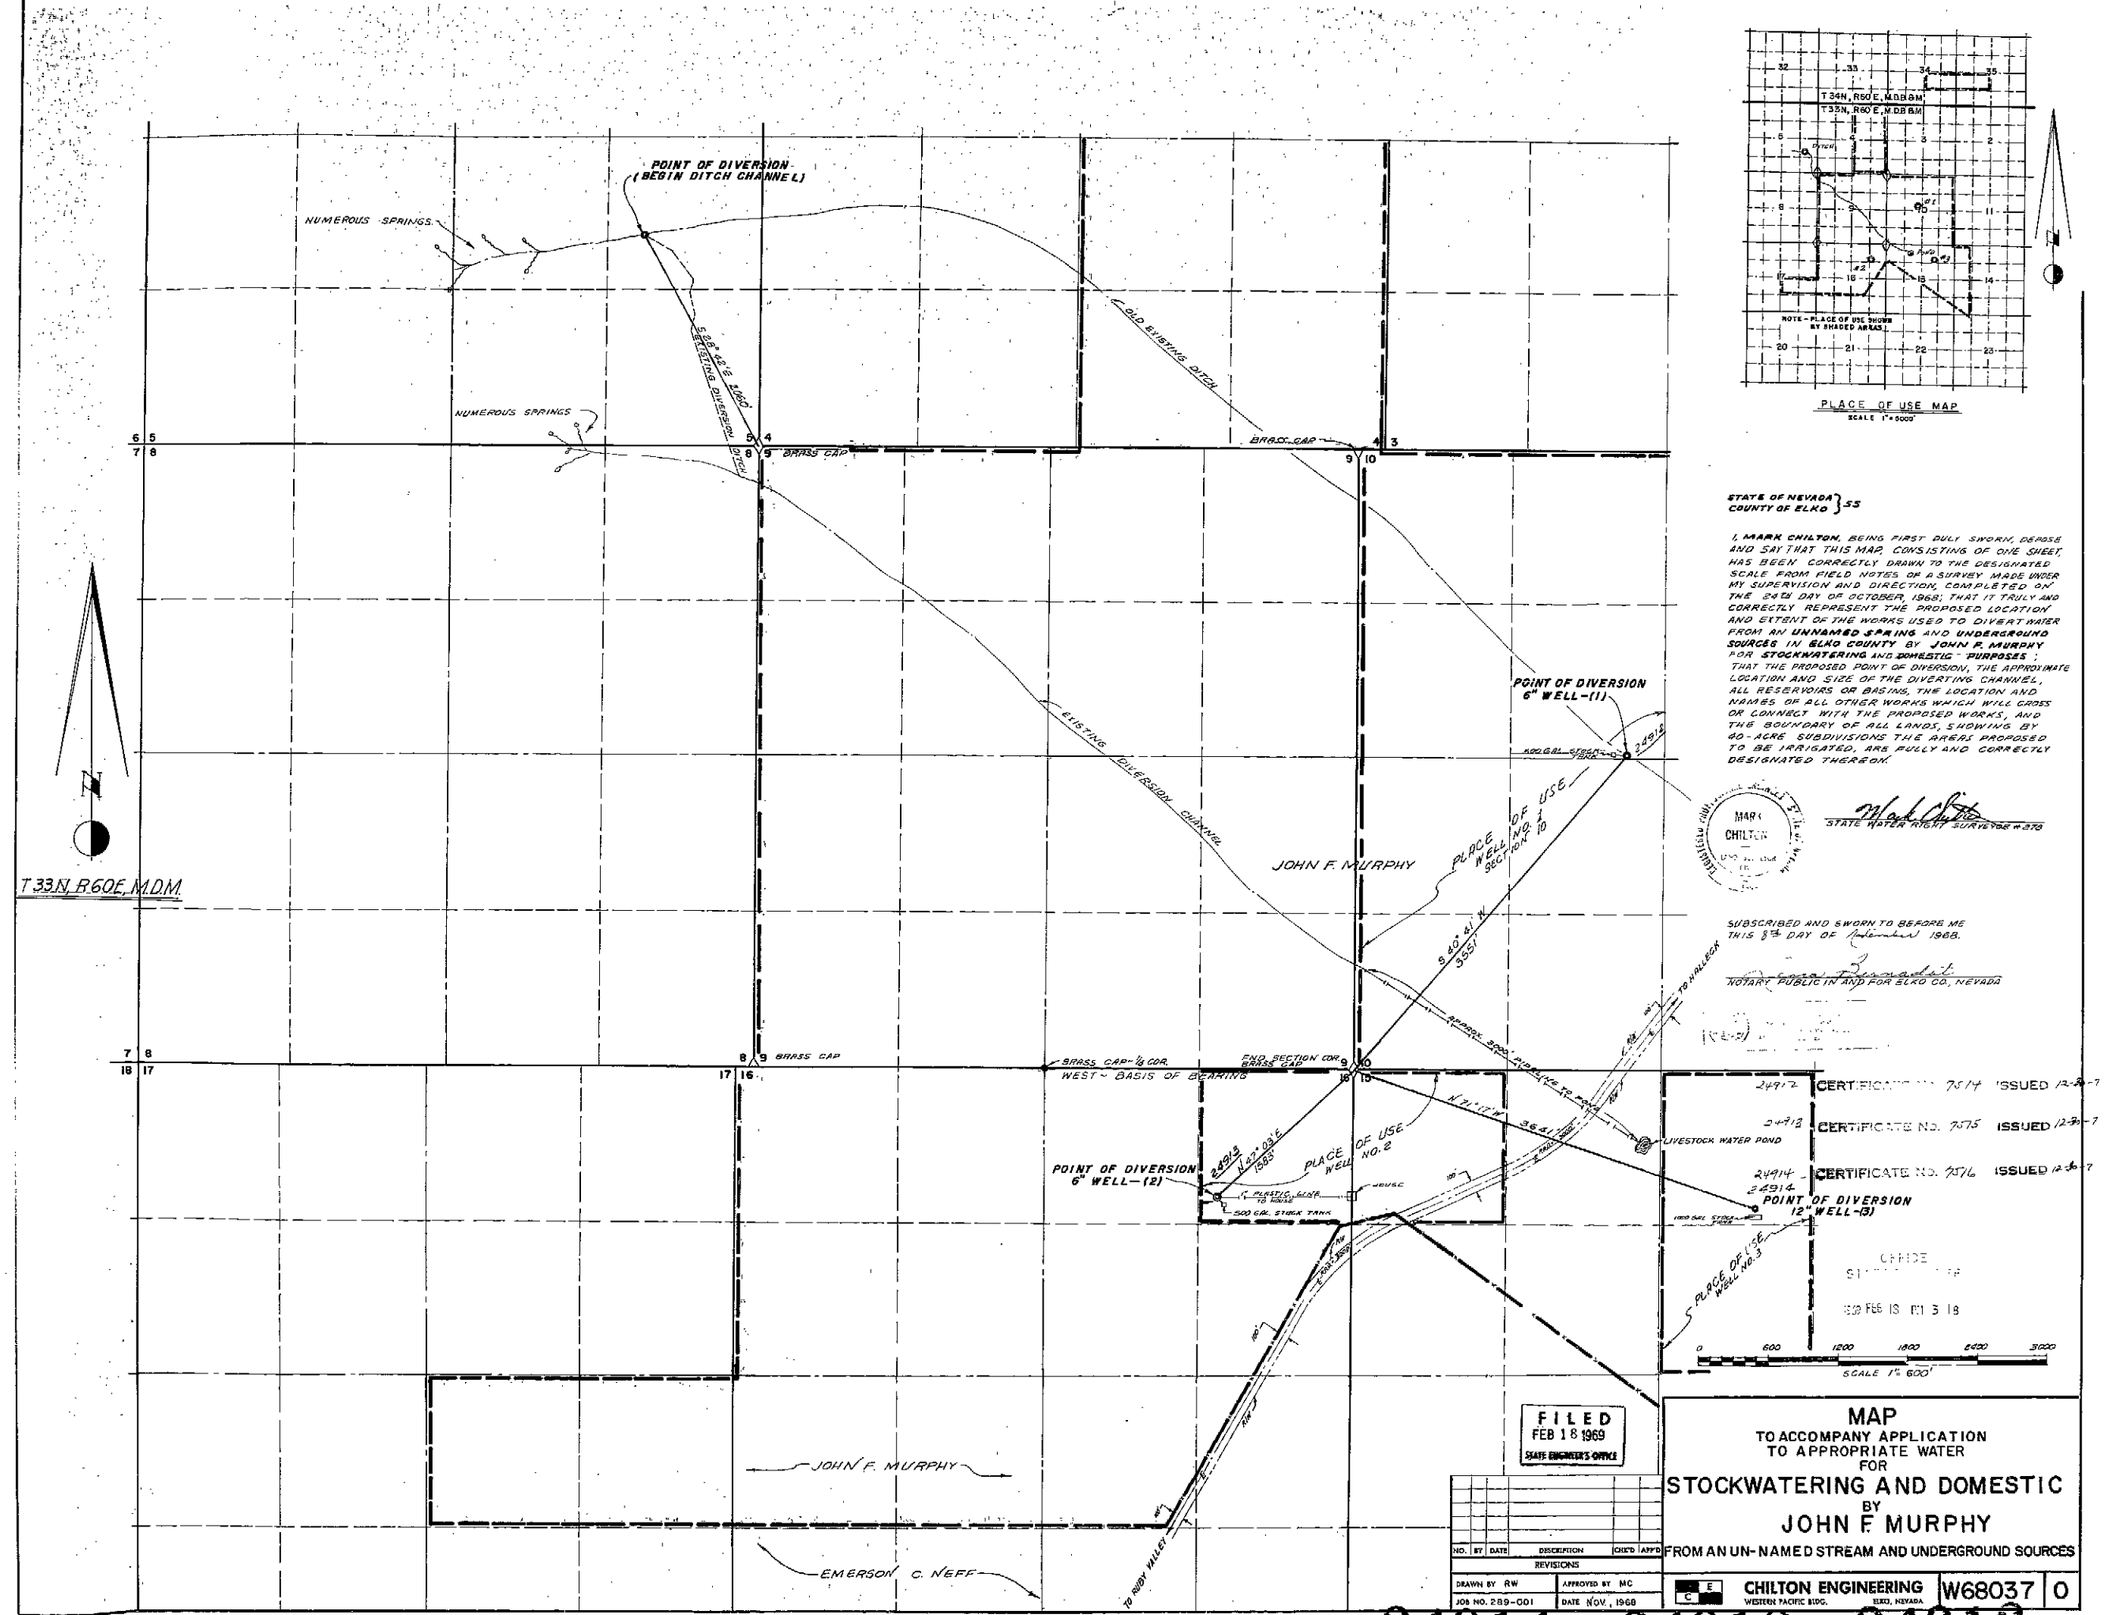

PLACE OF USE MAP
SCALE 1" = 5000'

STATE OF NEVADA }
COUNTY OF ELKO } SS

I, **MARK CHILTON**, BEING FIRST DULY SWORN, DEPOSE AND SAY THAT THIS MAP, CONSISTING OF ONE SHEET, HAS BEEN CORRECTLY DRAWN TO THE DESIGNATED SCALE FROM FIELD NOTES OF A SURVEY MADE UNDER MY SUPERVISION AND DIRECTION, COMPLETED ON THE 24TH DAY OF OCTOBER, 1968; THAT IT TRULY AND CORRECTLY REPRESENT THE PROPOSED LOCATION AND EXTENT OF THE WORKS USED TO DIVERT WATER FROM AN **UNNAMED SPRING** AND **UNDERGROUND SOURCES** IN **ELKO COUNTY** BY **JOHN F. MURPHY** FOR **STOCKWATERING** AND **DOMESTIC PURPOSES**; THAT THE PROPOSED POINT OF DIVERSION, THE APPROXIMATE LOCATION AND SIZE OF THE DIVERTING CHANNEL, ALL RESERVOIRS OR BASINS, THE LOCATION AND NAMES OF ALL OTHER WORKS WHICH WILL CROSS OR CONNECT WITH THE PROPOSED WORKS, AND THE BOUNDARY OF ALL LANDS, SHOWING BY 40-ACRE SUBDIVISIONS THE AREAS PROPOSED TO BE IRRIGATED, ARE FULLY AND CORRECTLY DESIGNATED THEREON.

Mark Chilton
STATE WATER RIGHT SURVEYOR #378

MARK CHILTON

SUBSCRIBED AND SWORN TO BEFORE ME THIS 8TH DAY OF December 1968.

Joyce Bennett
NOTARY PUBLIC IN AND FOR ELKO CO., NEVADA

24912 CERTIFICATE NO. 7574 ISSUED 12-30-7
24912 CERTIFICATE NO. 7575 ISSUED 12-30-7
24914 CERTIFICATE NO. 7576 ISSUED 12-30-7

FILED
FEB 18 1969
STATE ENGINEER'S OFFICE

NO.	BY	DATE	DESCRIPTION	CHK'D	APP'D
			REVISIONS		

DRAWN BY RW | APPROVED BY MC
JOB NO. 289-001 | DATE NOV., 1968

MAP
TO ACCOMPANY APPLICATION
TO APPROPRIATE WATER
FOR
STOCKWATERING AND DOMESTIC
BY
JOHN F. MURPHY
FROM AN UN-NAMED STREAM AND UNDERGROUND SOURCES

CHILTON ENGINEERING
WESTERN PACIFIC BLDG. ELKO, NEVADA

W68037 | 0

24914 24913 24912