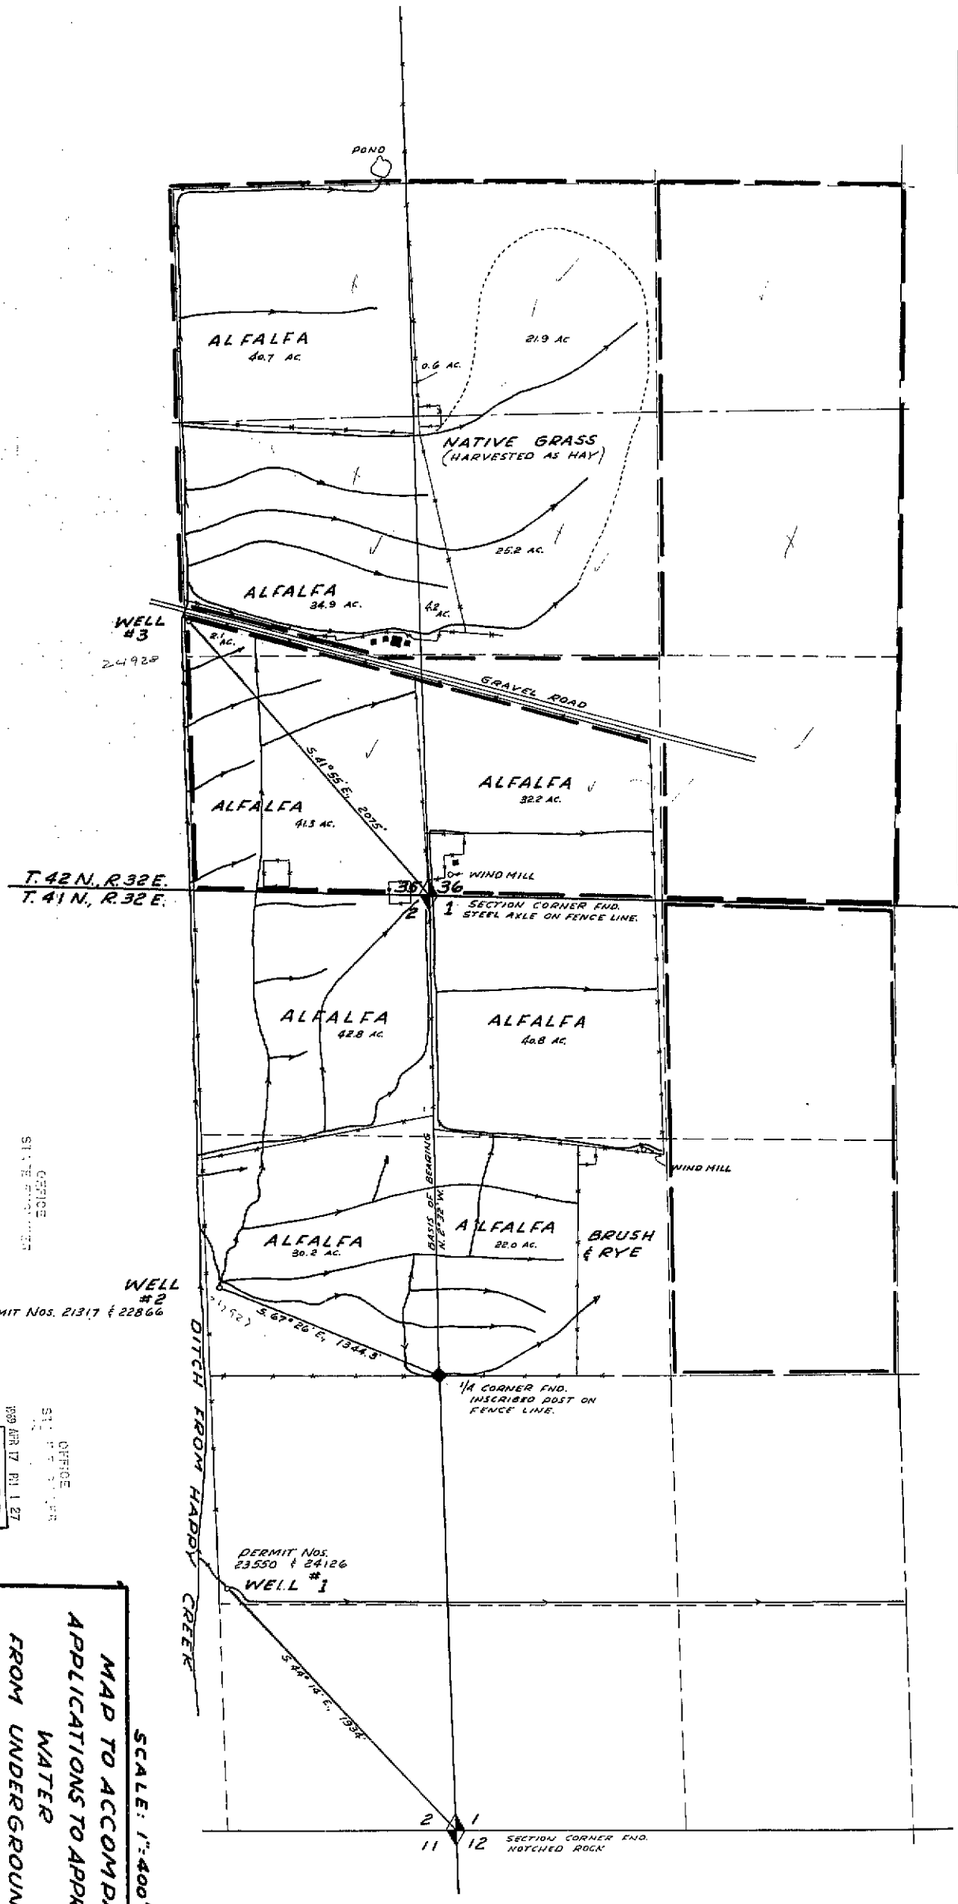

CULTURAL TABULATION FOR WELL No. 3

SEC.	SUB-DIVISION	TOWN-SHIP	RANGE	CULTURAL ACREAGE	DESCRIPTION OF CULTURE
35	SE¼ NE¼	42 N.	32 E.	40.7	ALFALFA
"	NE¼ SE¼			34.9	"
36	SW¼ NW¼			0.6	"
"	NW¼ SW¼			4.2	"
"	SW¼ NW¼			21.9	NATIVE GRASS
"	NW¼ SW¼			25.2	" "

TOTAL 127.5 ACRES

NORTH

CULTURAL TABULATION FOR WELL No. 2

SEC.	SUB-DIVISION	TOWN-SHIP	RANGE	CULTURAL ACREAGE	DESCRIPTION OF CULTURE
35	NE¼ SE¼	42 N.	32 E.	37.0	ALFALFA
"	SE¼ SE¼			41.3	"
36	SW¼ NW¼			0.6	"
"	NW¼ SW¼			4.2	"
"	SW¼ SW¼			32.2	"
"	SW¼ NW¼			21.9	NATIVE GRASS
"	NW¼ SW¼			25.2	" "

TOTAL = 162.4 ACRES

STATE OF NEVADA
COUNTY OF HUMBOLDT } SS.

I, CHARLES C. ARMUTH, JR., BEING FIRST DULY SWORN, DEPOSE AND SAY THAT THIS MAP, CONSISTING OF ONE SHEET HAS BEEN CORRECTLY DRAWN TO THE DESIGNATED SCALE FROM FIELD NOTES OF A SURVEY MADE BY ME ON THE 4TH AND 5TH DAYS OF DECEMBER, 1967 AND ON THE 24TH DAY OF FEBRUARY, 1969; THAT IT TRULY AND CORRECTLY REPRESENTS THE PROPOSED LOCATIONS AND EXTENT OF THE WORKS USED TO DIVERT WATER FROM **UNDERGROUND**, IN **HUMBOLDT COUNTY**, BY **JULE AND ELIZABETH DELONG**, FOR **IRRIGATION** PURPOSES. THAT THE PROPOSED POINTS OF DIVERSION, THE APPROXIMATE LOCATION AND SIZE OF THE DIVERTING CHANNEL, ALL RESERVOIRS OR BASINS, THE LOCATION AND NAMES OF ALL OTHER WORKS WHICH WILL CROSS WITH OR CONNECT WITH THE PROPOSED WORKS, AND THE BOUNDARY OF ALL LANDS, SHOWING BY 40-ACRE SUBDIVISIONS THE AREAS PROPOSED TO BE IRRIGATED, ARE FULLY AND CORRECTLY DESIGNATED THEREON.

Charles C. Armuth Jr.
STATE WATER RIGHT SURVEYOR

SUBSCRIBED AND SWORN TO BEFORE ME THIS 27th DAY OF FEBRUARY, 1969.

Marguerite E. Mowry
NOTARY PUBLIC IN AND FOR HUMBOLDT COUNTY, NEV.

MARGUERITE E. MOWRY
Notary Public - State of Nevada
Humboldt County
My Commission Expires: May 16, 1971

OFFICE
STATE ENGINEER
1969 APR 17 PM 1 56

OFFICE
STATE ENGINEER
1969 APR 17 PM 1 27

FILED
APR 17 1969
STATE ENGINEER, CARSON

SCALE: 1" = 400'

MAP TO ACCOMPANY
APPLICATIONS TO APPROPRIATE
WATER
FROM UNDERGROUND
FOR IRRIGATION
BY JULE AND ELIZABETH DELONG

24928 24927