STATE OF NEVADA
COUNTY OF HUMBOLDT } S.S.

I, CHARLES C. ARMUTH, JR., BEING FIRST DULY SWORN, DEPOSE AND SAY THAT THIS MAP CONSISTING OF ONE SHEET, HAS BEEN CORRECTLY DRAWN TO THE DESIGNATED SCALE FROM FIELD NOTES OF A SURVEY MADE BY ME ON THE 6TH DAY OF JUNE, 1969; THAT IT TRULY AND CORRECTLY REPRESENTS THE PROPOSED LOCATION AND EXTENT OF THE WORKS USED TO DIVERT WATER FROM INDIAN CREEK, IN HUMBOLDT COUNTY, BY PASQUALE-RICHARDS RANCH, FOR IRRIGATION AND DOMESTIC PURPOSES. THAT THE PURPOSED POINT OF DIVERSION, THE APPROXIMATE LOCATION AND SIZE OF THE DIVERTING, ALL RESERVOIRS OR BASINS, THE LOCATION AND NAMES OF ALL OTHER WORKS WHICH WILL CROSS OR CONNECT WITH THE PROPOSED WORKS, AND THE BOUNDARY OF ALL LANDS, SHOWING BY 40-ACRE SUBDIVISIONS THE AREAS PROPOSED TO BE IRRIGATED, ARE FULLY AND CORRECTLY DESIGNATED THEREON.

Charles C. Armuth Jr.
STATE WATER RIGHT SURVEYOR

SUBSCRIBED AND SWORN TO BEFORE ME THIS 18TH DAY OF JUNE, 1969.

William MacDonald
NOTARY PUBLIC IN AND FOR HUMBOLDT COUNTY, NEV.

WILLIAM MACDONALD
Notary Public — State of Nevada
Humboldt County
My Commission Expires Dec. 17, 1971

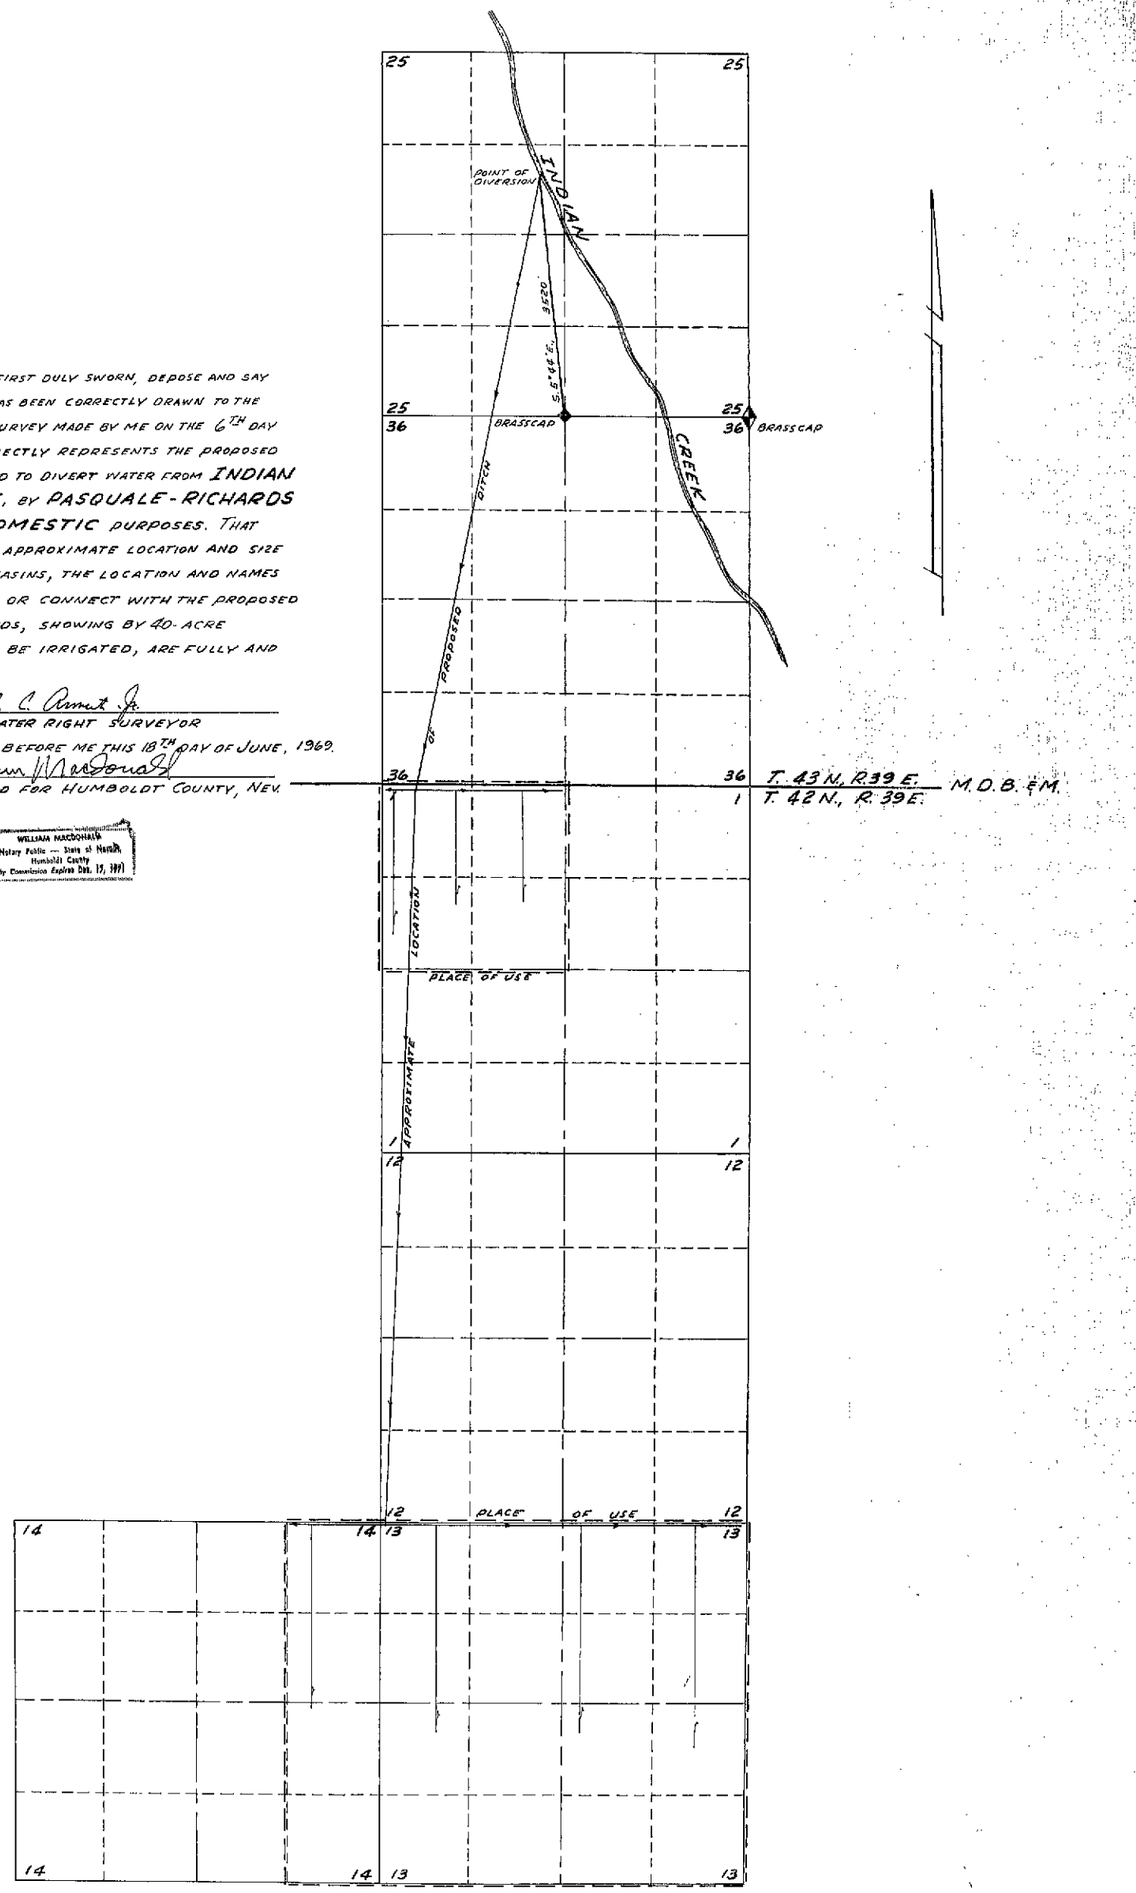

SCALE: 1" = 1000'

MAP TO ACCOMPANY
APPLICATION TO APPROPRIATE
WATER
FROM INDIAN CREEK
BY PASQUALE - RICHARDS
RANCH
FOR IRRIGATION & DOMESTIC

FILED
JUN 19 1969
STATE ENGINEER'S OFFICE

1969 JUN 19 PM 2 13

219740