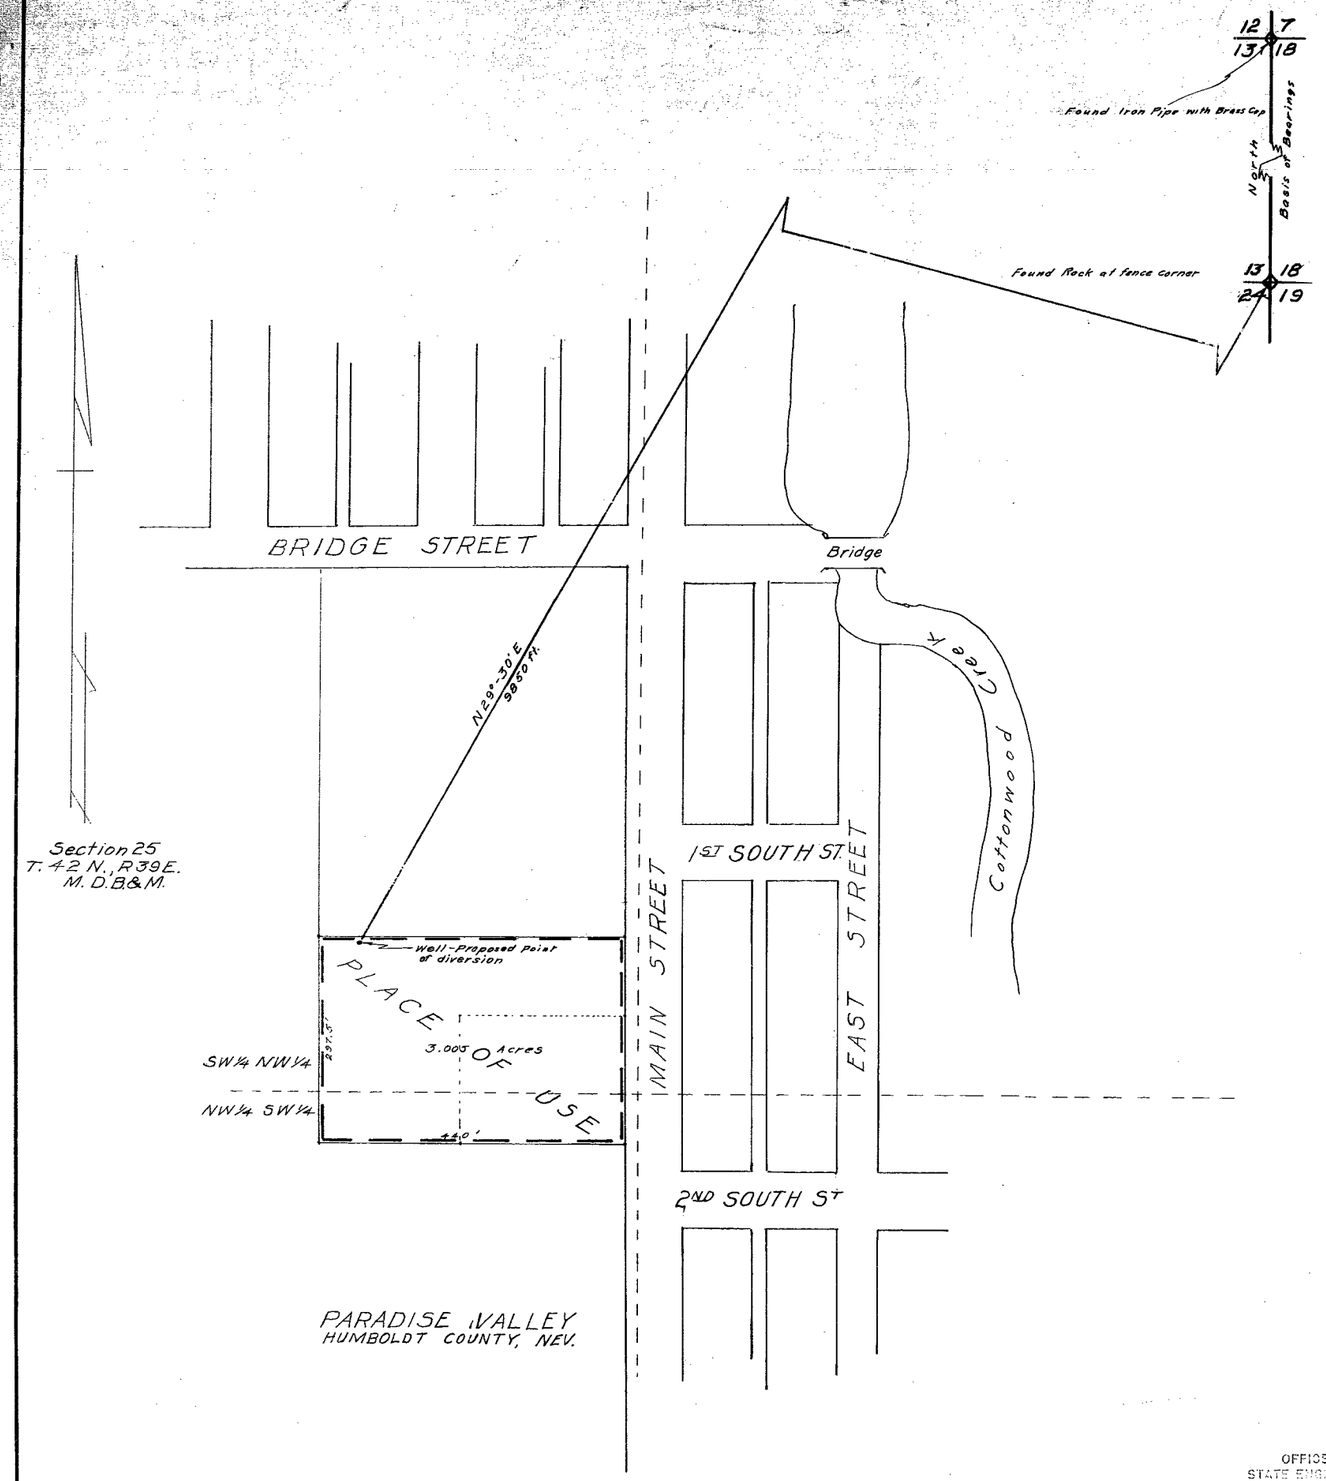

STATE OF NEVADA
COUNTY OF HUMBOLDT } S.S

I, J.R. Caldwell, being first duly sworn, depose and say that this map has been correctly drawn to the designated scale from field notes of a survey made by me on the 22nd day of March, 1969 that it truly and correctly represents the proposed location and extent of the works used to divert water from Underground in Humboldt County, by Ernest R. and Emily Miller for Irrigation & Domestic purposes That the proposed point of diversion, the approximate location and size of the diverting channel, all resevoirs or basins the location and names of all other works which will cross or connect with the proposed works, and the boundary of all lands, showing by 40-Acre subdivisions the areas proposed to be irrigated, are fully and correctly designated thereon.

J.R. Caldwell
State Water Right Surveyor No. 276

Subscribed and sworn to before me this 27th day of March, 1969

Toni Blade

TONI BLADE
Notary Public — State of Nevada
Humboldt County
My Commission Expires Feb. 1, 1971

Scale 1" = 100'

100 0 100 200 300 400

OFFICE
STATE ENGINEER
1969 MAR 28 AM 11 08

FILED
Mar. 28, 1969
STATE ENGINEER'S OFFICE

MAP TO ACCOMPANY APPLICATION TO APPROPRIATE WATER

FOR Irrigation & Domestic
BY Ernest R. & Emily Miller
FROM Underground
IN Humboldt County, Nevada

24976