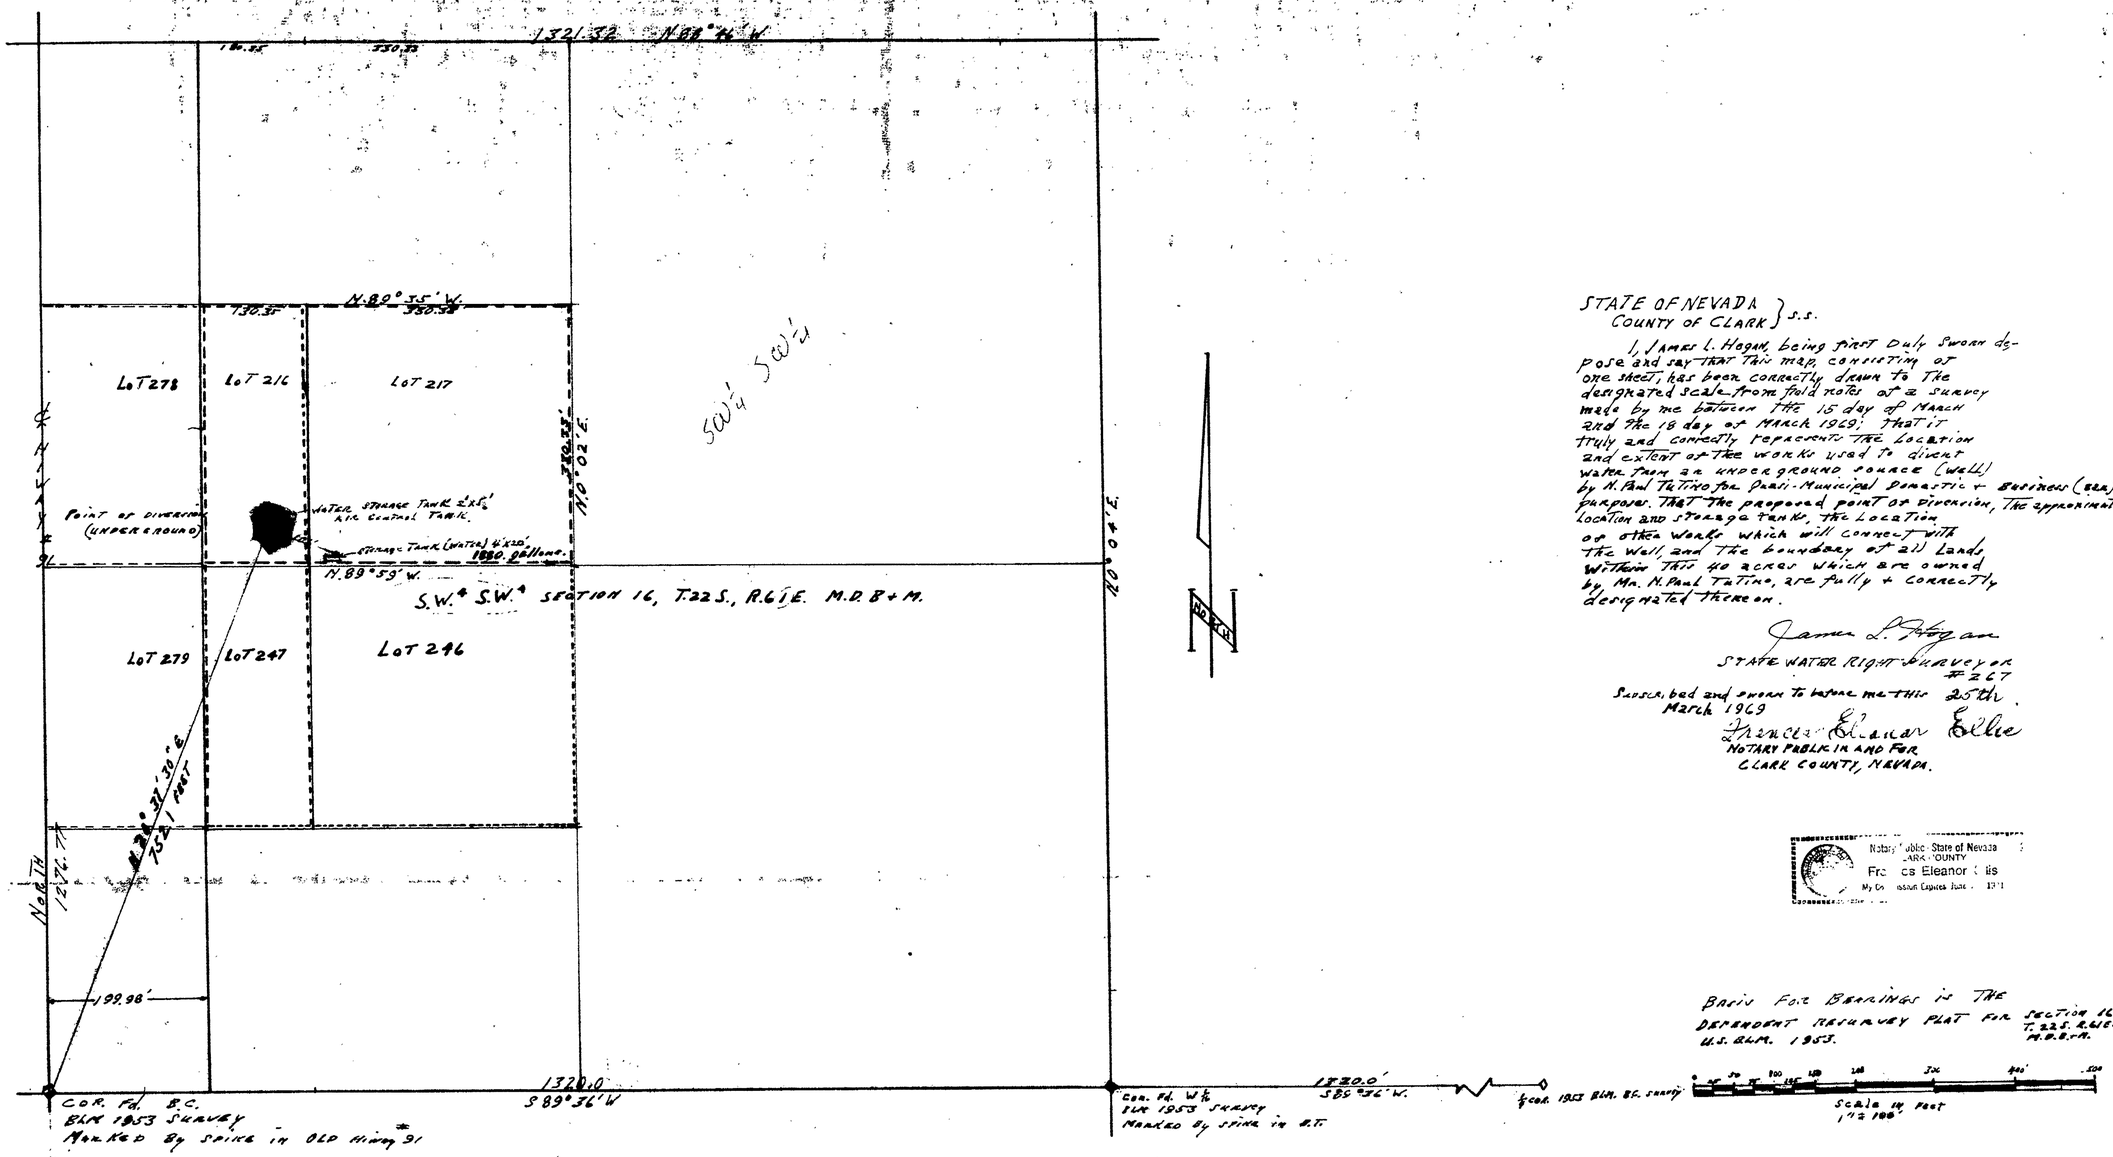

STATE OF NEVADA }
COUNTY OF CLARK } S.S.

I, James L. Hogan, being first duly sworn deposes and say that this map, consisting of one sheet, has been correctly drawn to the designated scale from field notes of a survey made by me between the 15 day of March and the 18 day of March 1969; that it truly and correctly represents the location and extent of the works used to divert water from an underground source (well) by N. Paul Tutino for Quasi-Municipal Domestic + Business (use) purposes. That the proposed point of diversion, the approximate location and storage tanks, the location of other works which will connect with the well, and the boundary of all lands within this 40 acres which are owned by Mr. N. Paul Tutino, are fully + correctly designated thereon.

James L. Hogan
STATE WATER RIGHT SURVEYOR
#267

Subscribed and sworn to before me this 25th March 1969

Frances Eleanor Ellis
NOTARY PUBLIC IN AND FOR
CLARK COUNTY, NEVADA.

Notary Public - State of Nevada
CLARK COUNTY
Frances Eleanor Ellis
My Commission Expires June 1, 1971

MAP TO ACCOMPANY APPLICATION
TO APPROPRIATE WATER
FOR
QUASI-MUNICIPAL (DOMESTIC + BUSINESS USE)
BY
N. PAUL TUTINO SR.
FROM
AN UNDERGROUND SOURCE
CLARK COUNTY, NEVADA

R/C 3-3-70
25467

FILED
APR 8 1969
STATE ENGINEER'S OFFICE

OFFICE
STATE ENGINEER
1969 APR 8 AM 11 28

25467 = 25004