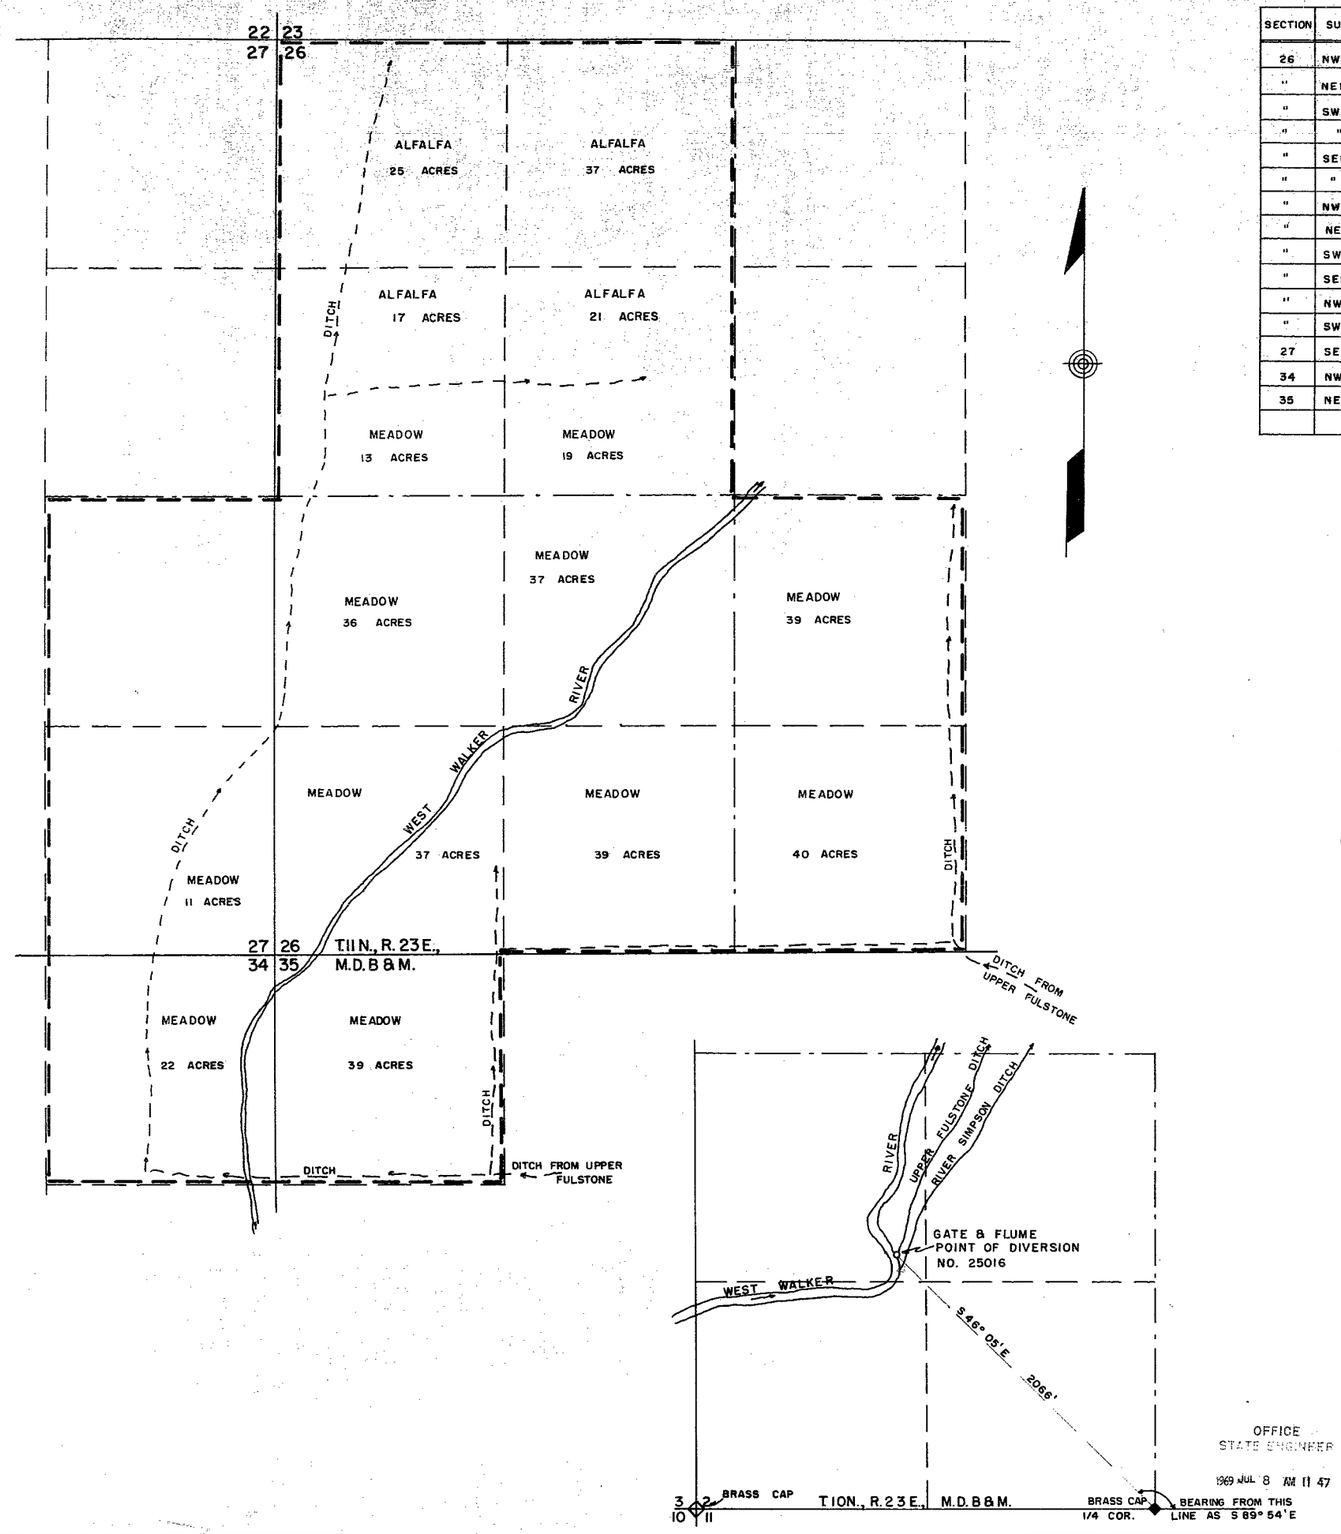

SECTION	SUBDIVISION	TOWN-SHIP	RANGE	CULTIVATED ACREAGE	DESCRIPTION OF CULTURE	DATE OF FIRST CULTURE
26	NW1/4 NW1/4	11 N	23 E	25	ALFALFA	
"	NE1/4 "	"	"	37	"	
"	SW1/4 "	"	"	17	"	
"	" "	"	"	13	MEADOW	
"	SE1/4 "	"	"	21	ALFALFA	
"	" "	"	"	19	MEADOW	
"	NW1/4 SW1/4	"	"	36	"	
"	NE1/4 "	"	"	37	"	
"	SW1/4 "	"	"	37	"	
"	SE1/4 "	"	"	39	"	
"	NW1/4 SE1/4	"	"	39	"	
"	SW1/4 "	"	"	40	"	
27	SE1/4 "	"	"	11	"	
34	NW1/4 NW1/4	"	"	22	"	
35	NE1/4 NE1/4	"	"	39	"	

STATE of NEVADA }
COUNTY of ORMSBY } ss.

I, Walter G. Reid, being first duly sworn, depose and say that this map, consisting of one sheet, has been correctly drawn to the designated scale from field notes of a survey made by me on the 1st day of July, 1969; that it truly and correctly represents the proposed location and extent of the works used to divert water from West Walker River & Upper Fulstone Ditch in Lyon County, by Glenn & Vivian D. Fulstone for irrigation purposes. That the proposed point of diversion, the approximate location and size of the diverting channel, all reservoirs or basins, the location and names of all other works which will cross or connect with the proposed works, and the boundary of all lands, showing by 40-acre subdivisions the areas to be irrigated, are fully and correctly designated thereon.

Walter G. Reid
State Water Right Surveyor

Subscribed and sworn to before me this 8th day of July, 1969.

Mrs. Hilda Sherwood
Notary Public in and for Ormsby County, Nevada

HILDA SHERWOOD
Notary Public, State of Nevada
Ormsby County
My Commission Expires July 9, 1972

SCALE - 1" = 400'

0 100 200 400 800 1200 1600 2000

OFFICE
STATE ENGINEER
1969 JUL 8 AM 11 47

FILED
July 8, 1969
STATE ENGINEER'S OFFICE

MAP
TO ACCOMPANY APPLICATION
TO APPROPRIATE WATER FOR IRRIGATION
BY GLENN AND VIVIAN D. FULSTONE
FROM WEST WALKER RIVER &
UPPER FULSTONE DITCH

25016