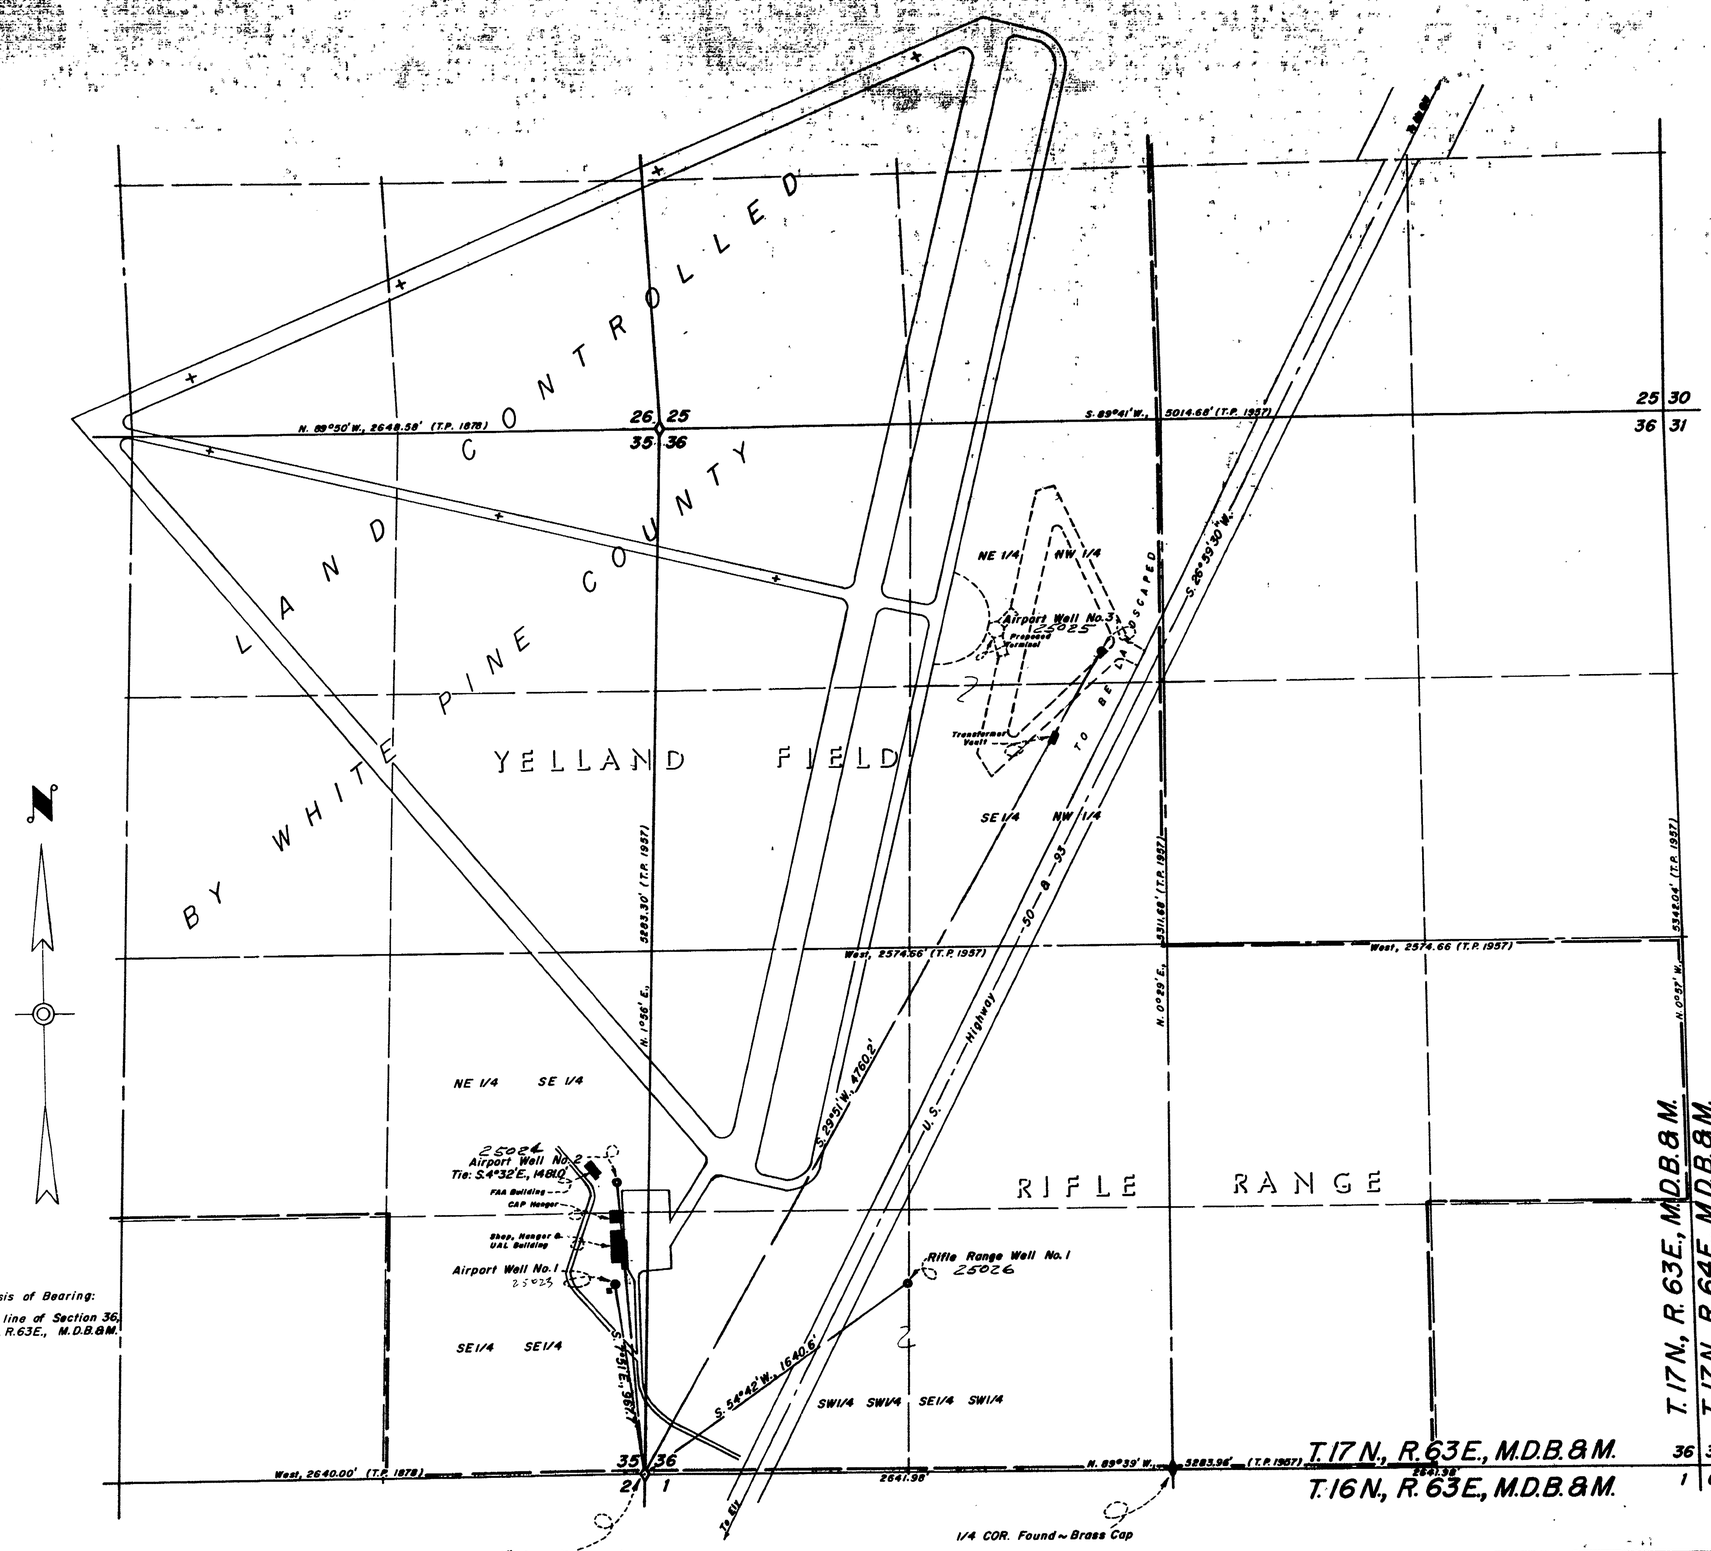

STATE OF NEVADA
County of Washoe } ss.

I, Robert W. Millard, being first duly sworn, depose and say that this map, consisting of one sheet, has been correctly drawn to the designated scale from field notes of a survey made under my supervision and direction between the 20th day of March, 1969, and the 26th day of March, 1969, that it truly and correctly represents the proposed location and extent of the works used to divert water from underground sources in White Pine County by White Pine County for Quasi-Municipal purposes. That the proposed point of diversions, the facilities served by the wells, the approximate sizes and capacities of the diverting conduits, and the location and names of all other works or streams which are crossed by or connected with said works, are fully and correctly designated hereon.

State Water Right Surveyor

Subscribed and sworn to before me this 12th day of May, 1969.

Notary Public in and for Washoe County, Nevada
My commission expires

DOROTHY MATTEONI
Notary Public — State of Nevada
Washoe County
My Commission Expires Feb. 22, 1971

25023 CERTIFICATE No. 8377 ISSUED 11-1-74
25024 CERTIEICATE No. 8524 ISSUED 7-22-75

25023 Corrected CERTIFICATE No. 8377 ISSUED 11-19-74

FILED
May 13, 1969
STATE ENGINEER'S OFFICE

OFFICE
STATE ENGINEER
1969 MAY 13 PM 4 13

MILLARD-SPINK ASSOCIATES, INC.

DATE	DESCRIPTION

FIELD W.N./S.W.G.	CHECK
DETAIL	APPROVED
DESIGN	FILE No.
TRACING IA16	DR'G. No.

MAP TO ACCOMPANY APPLICATION TO APPROPRIATE WATER

FOR QUASI - MUNICIPAL
BY WHITE PINE COUNTY
FROM UNDERGROUND SOURCES

MILLARD - SPINK ASSOCIATES, INC.
ENGINEERS - PLANNERS - SURVEYORS
ELY, NEVADA 4/10/68

25026 25025 25024 25023 File Under