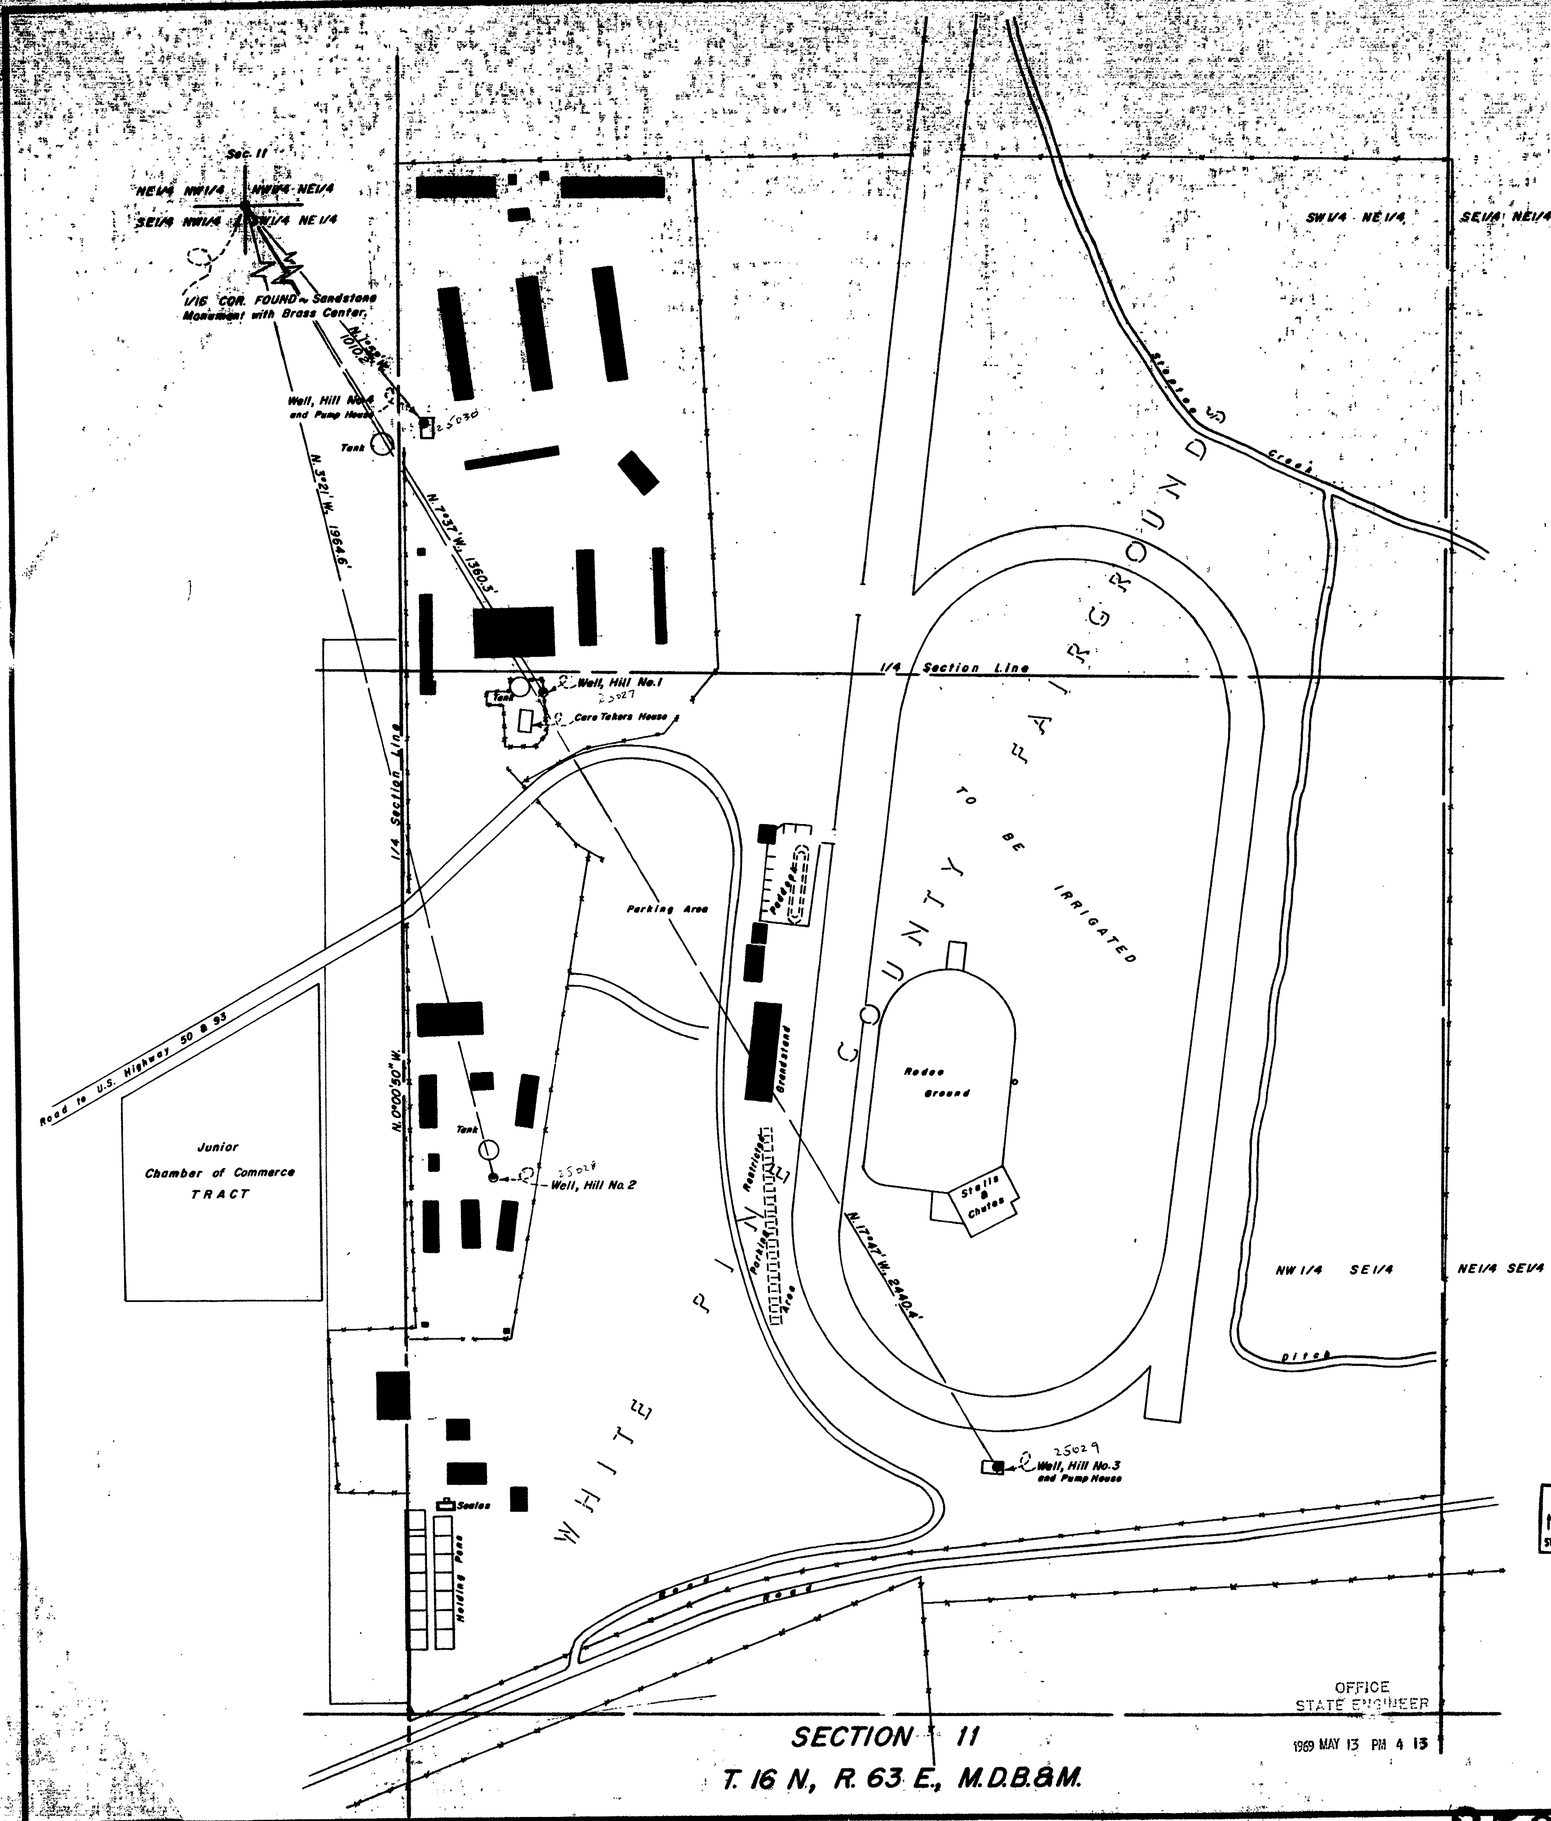

STATE OF NEVADA
County of Washoe } ss.

I, Robert W. Millard, being first duly sworn, depose and say that this map, consisting of one sheet, has been correctly drawn to the designated scale from field notes of a survey made under my supervision and direction between the 20th day of March, 1969, and the 6th day of May, 1969, that it truly and correctly represents the proposed location and extent of the works used to divert water from underground sources in White Pine County by White Pine County for Quasi-Municipal purposes. That the proposed point of diversions, the facilities served by the wells, the approximate sizes and capacities of the diverting conduits, and the location and names of all other works or streams which are crossed by or connected with said works, are fully and correctly designated hereon.

State Water Right Surveyor

Subscribed and sworn to before me this 7th day of May, 1969.

Notary Public in and for Washoe County, Nevada
My commission expires

DOROTHY MATTHEWS
Notary Public — State of Nevada
Washoe County
My Commission Expires Feb. 22, 1971

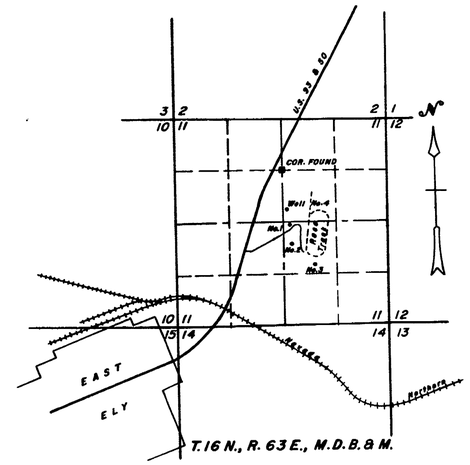

VICINITY MAP
SCALE ~ 1" = 2000'

Basis of Bearing: North-South 1/4 Section Line Section 11, T. 16 N., R. 63 E., M.D.B.&M.

25027 CERTIFICATE No. 8378 ISSUED 11-11-74
25029 CERTIFICATE No. 8379 ISSUED 11-11-74
25030 CERTIFICATE No. 8381 ISSUED 11-11-74
25027 Corrected CERTIFICATE No. 8378 ISSUED 11-19-74
25029 Corrected CERTIFICATE No. 8379 ISSUED 11-19-74
25030 Corrected CERTIFICATE No. 8380 ISSUED 11-19-74

0 100 200 300 400
Scale 1" = 100'

M-2 13

FILED
May 13, 1969
STATE ENGINEER'S OFFICE

OFFICE
STATE ENGINEER
1969 MAY 13 PM 4 13

MILLARD-SPINK ASSOCIATES, INC.

DATE	DESCRIPTION

FIELD	F.K. &	CHECK	
DETAIL		APPROVED	
DESIGN		FILE No.	
TRACING	Z.A.M.	DRG. No.	

MAP TO ACCOMPANY APPLICATION TO APPROPRIATE WATER

FOR QUASI - MUNICIPAL

BY WHITE PINE COUNTY

FROM UNDERGROUND SOURCES

MILLARD - SPINK ASSOCIATES, INC.
ENGINEERS • PLANNERS • SURVEYORS
ELY, NEVADA 5/7/69

25030 25029 25028 25027