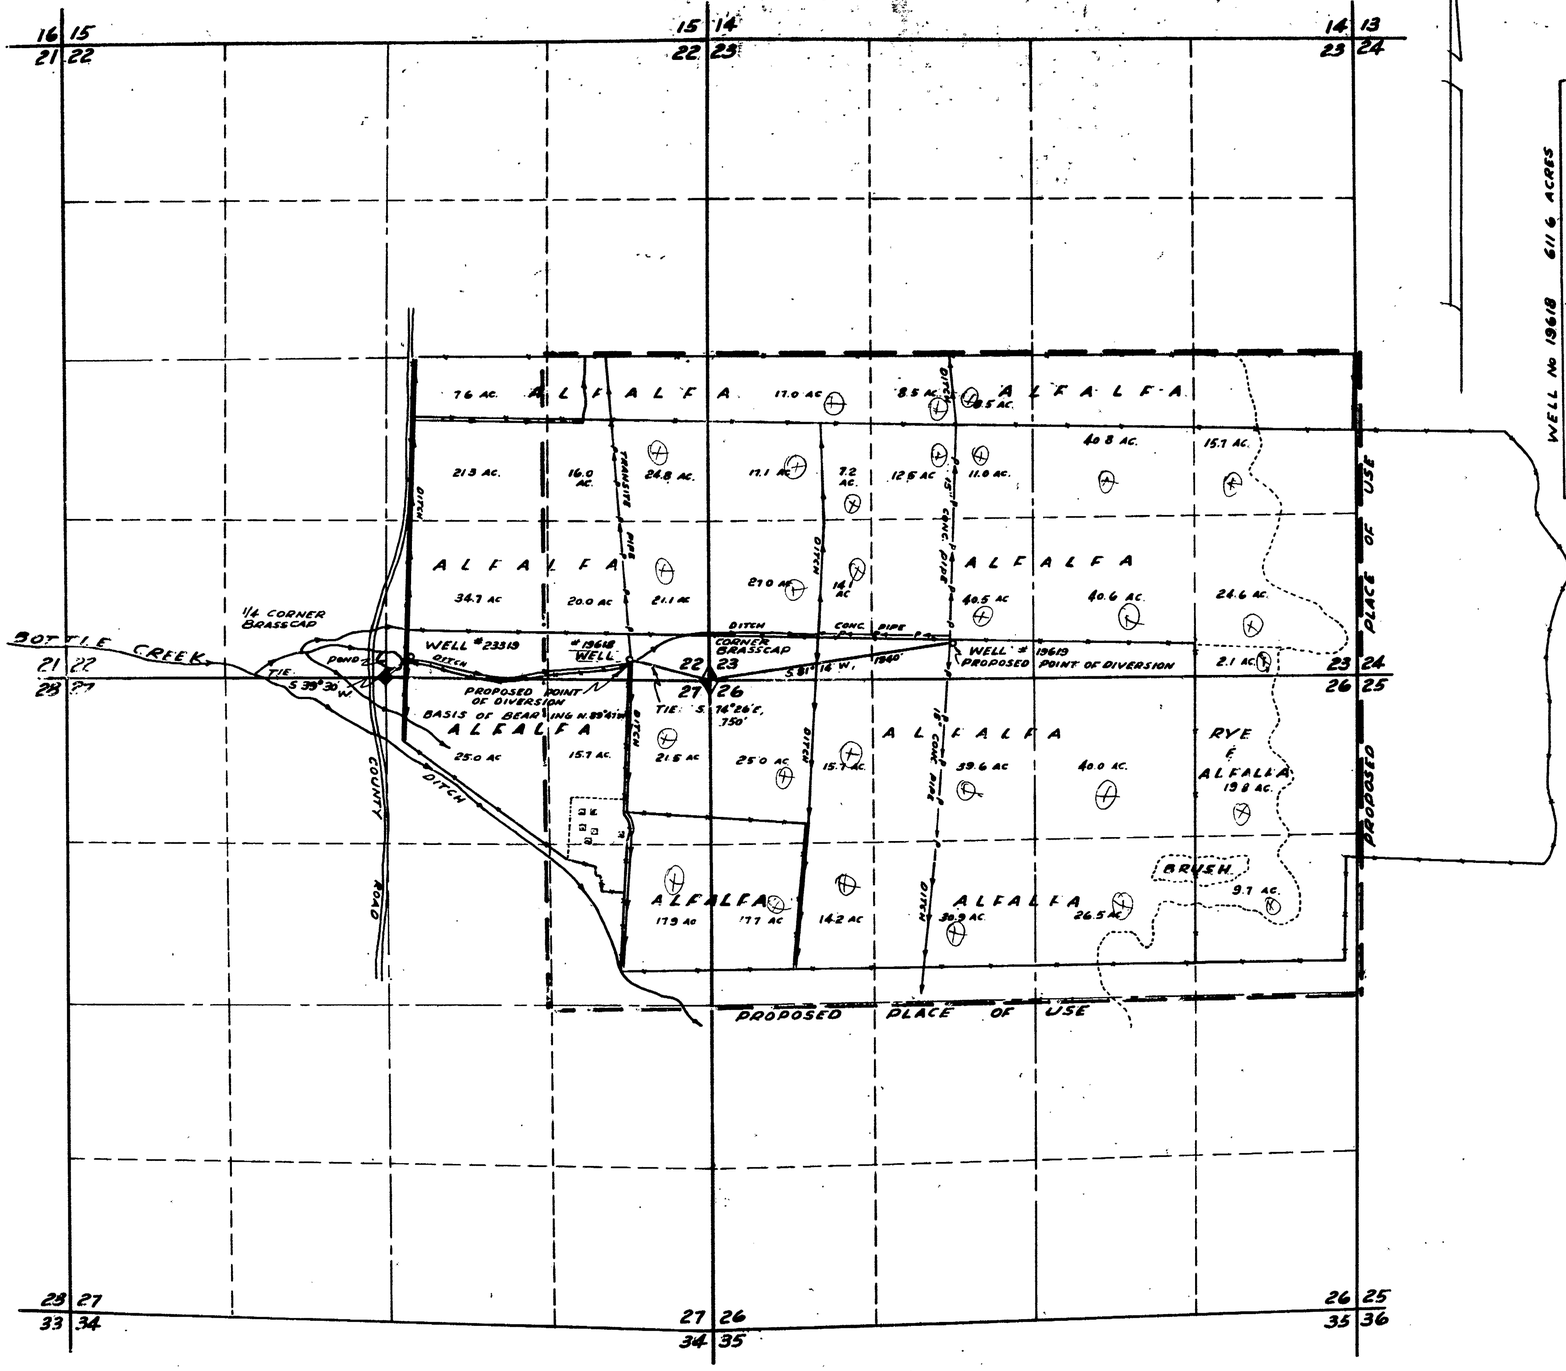

T. 40 N., R. 33 E., M.D.B. & M.

SEC.	SUB-DIVISION	TOWN-SHIP	RANGE	CULTIVATED ACREAGE	DESCRIPTION OF CULTURE
22	NE¼SE¼	40 N.	33 E.	24.8 ✗	ALFALFA
"	SE¼SE¼			21.1 ✗	
27	NE¼NE¼			21.5 ✗	
"	SE¼NE¼			17.9 ✗	
23	NW¼SW¼			34.1 ✗	
"	SW¼SW¼			27.0 ✗	
26	NW¼NW¼			25.0 ✗	
"	SW¼NW¼			17.7 ✗	
23	NE¼SW¼			8.5 ✗	
	NW¼SW¼			7.2 ✗	
	SW¼SW¼			14.1 ✗	
26	NW¼NW¼			15.7 ✗	
	SW¼NW¼			14.2 ✗	
	NE¼NW¼			39.6 ✗	
	SE¼NW¼			30.9 ✗	
	NW¼NE¼			40.0 ✗	
	SW¼NE¼			26.5 ✗	
	NE¼NE¼			19.8 ✗	RYE & ALFALFA
	SE¼NE¼			9.7 ✗	" "
23	SE¼SE¼			2.1 ✗	" "
	NE¼SW¼			32.0 ✗	ALFALFA
	SE¼SW¼			40.5 ✗	
	NW¼SE¼			40.8 ✗	
	SW¼SE¼			40.6 ✗	
	NE¼SE¼			15.7 ✗	
	SE¼SE¼			24.6 ✗	
				TOTAL: 611.6 ACRES	

WELL No 19618 611.6 ACRES

WELL No. 19619 414.0 ACRES

STATE OF NEVADA
COUNTY OF HUMBOLDT } SS.

I, CHARLES C. ARMUTH, JR., BEING FIRST DULY SWORN, DEPOSE AND SAY THAT THIS MAP, CONSISTING OF 2 SHEETS, NUMBERED FROM 1 TO 2, INCLUSIVE, HAS BEEN CORRECTLY DRAWN TO THE DESIGNATED SCALE FROM FIELD NOTES OF A SURVEY MADE BY ME ON THE 28TH DAY OF FEBRUARY, 1969, AND FROM AERIAL PHOTOGRAPHS TAKEN ON OCTOBER 5TH, 1966; THAT IT TRULY AND CORRECTLY REPRESENTS THE PROPOSED LOCATION AND EXTENT OF THE WORKS USED TO DIVERT WATER FROM UNDERGROUND, IN HUMBOLDT COUNTY, BY WILLIAM CLARNO, ARDELIA CLARNO, WALTER CLARNO, AND CARRIE CLARNO, FOR IRRIGATION PURPOSES. THAT THE PROPOSED POINTS OF DIVERSION, THE APPROXIMATE LOCATION AND SIZE OF THE DIVERTING CHANNEL, ALL RESERVOIRS OR BASINS, THE LOCATION AND NAMES OF ALL OTHER WORKS WHICH WILL CROSS OR CONNECT WITH THE PROPOSED WORKS, AND THE BOUNDARY OF ALL LANDS, SHOWING BY 40-ACRE SUBDIVISIONS THE AREAS PROPOSED TO BE IRRIGATED, ARE FULLY AND CORRECTLY DESIGNATED THEREON.

Charles C. Armuth Jr.
STATE WATER RIGHT SURVEYOR

SUBSCRIBED AND SWORN TO BEFORE ME THIS 16 DAY ~~OF MARCH~~ APRIL, 1969

Joy L. Barbour
NOTARY PUBLIC IN AND FOR HUMBOLDT COUNTY, NEVADA.

JOY L. BARBOUR
Notary Public — State of Nevada
Humboldt County
My Commission Expires Dec. 28, 1970

SCALE 1" = 660'

MAP TO ACCOMPANY APPLICATIONS TO CHANGE THE POINTS OF DIVERSION AND PLACES OF USE OF PERMITS 19618 & 19619 BY WILLIAM, ARDELIA, WALTER, AND CARRIE CLARNO FROM UNDERGROUND FOR IRRIGATION

OFFICE
STATE ENGINEER
1969 APR 17 PM 1 28

FILED
APR 17 1969
STATE ENGINEER'S OFFICE

25034 CERTIFICATE No. 7474 ISSUED 11/3/70

25035 CERTIFICATE No. 7550 ISSUED 8-19-50

25035 25034

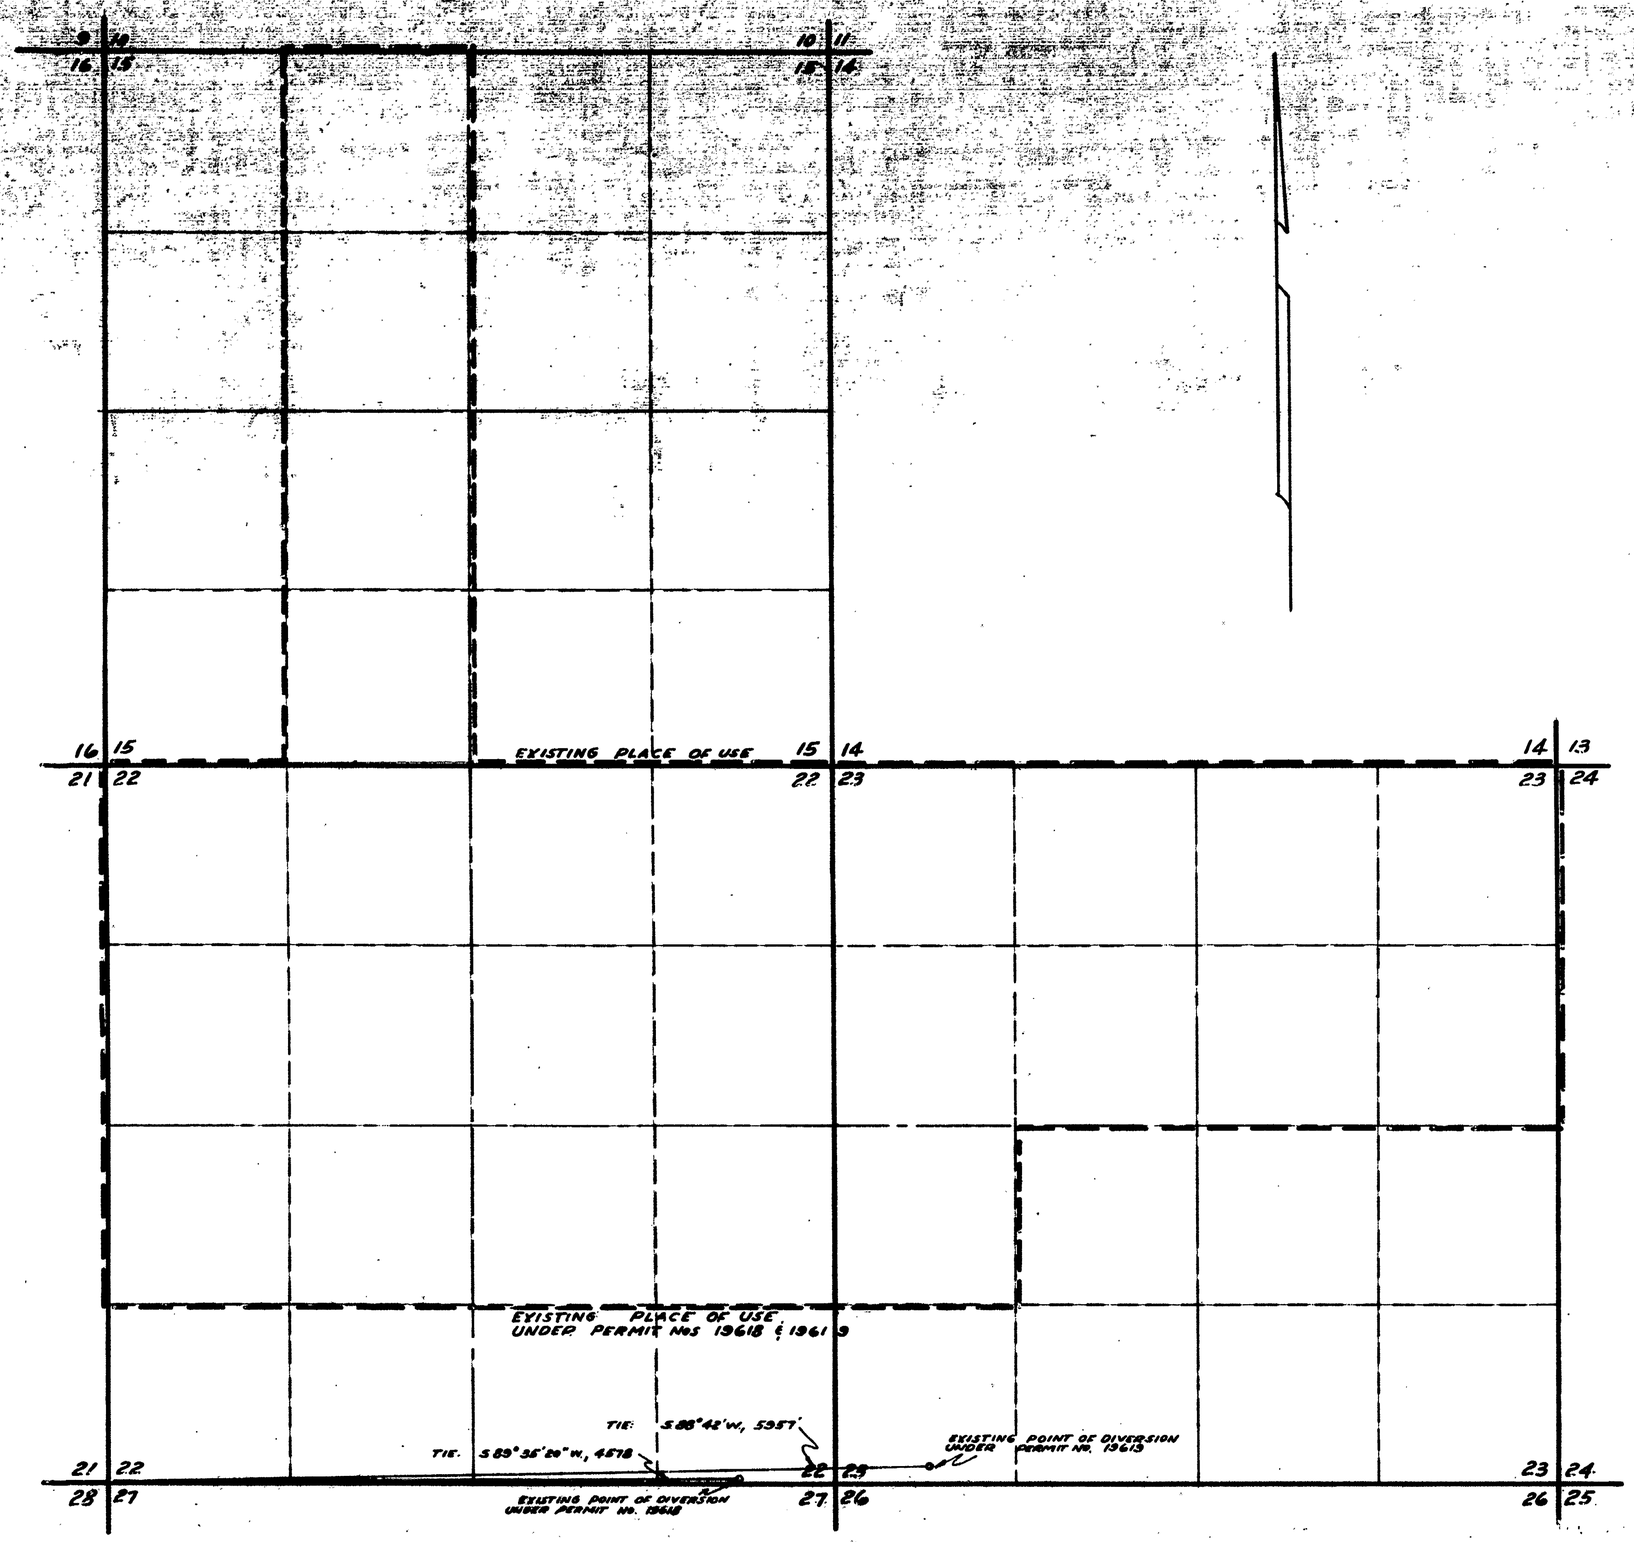

SCALE: 1" = 600

MAP TO ACCOMPANY APPLICATION TO CHANGE THE POINTS OF DIVERSION AND PLACES OF USE OF PERMITS 19618 & 19619 BY WILLIAM, ARDELIA, WALTER, AND CARRIE CLARNO FROM UNDERGROUND FOR IRRIGATION

OFFICE
STATE ENGINEER

1969 APR 17 PM 1 28

FILED
APR 17 1969
STATE ENGINEER'S OFFICE

25035 25034