T. 29N., R. 43E., M.D.B.&M.

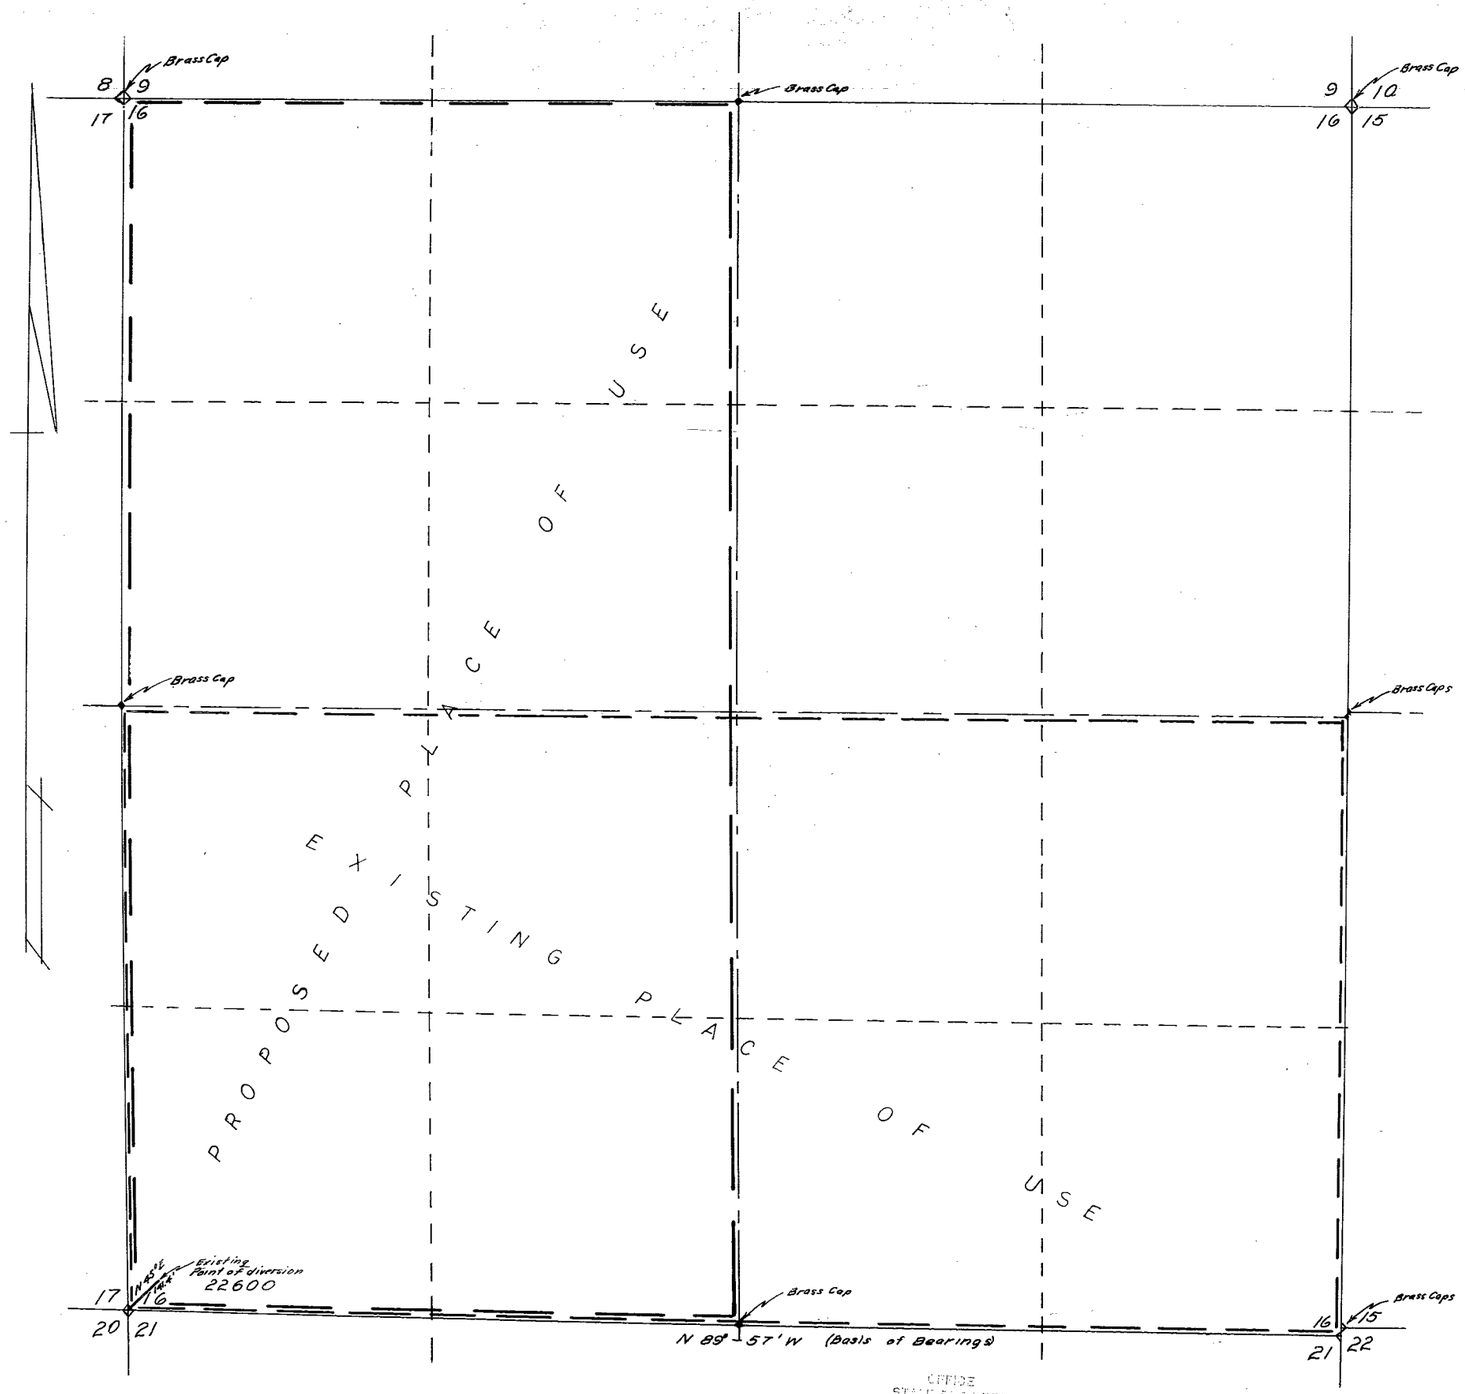

STATE OF NEVADA
COUNTY OF HUMBOLDT } S.S.

I, J.R. Coldwell, being first duly sworn, depose and say that this map has been correctly drawn to the designated scale from field notes of a survey made by me on the 28th day of July 1965 that it truly and correctly represents the proposed location and extent of the works used to divert water from underground in Lander County, by Jack Connell for irrigation & domestic purposes That the proposed point of diversion the approximate location and size of the diverting channel, all resevoirs or basins the location and names of all other works which will cross or connect with the proposed works, and the boundary of all lands, showing by 40-Acre Subdivisions the areas proposed to be irrigated, are fully and correctly designated thereon.

J.R. Caldwell
State Water Right Surveyor No 276

REGISTERED LAND SURVEYOR STATE OF NEVADA
J. R. CALDWELL
No. 525

Subscribed and sworn to before me this 21st day of April 1969.

Tom Blade

TOM H. BLADE
Notary Public — State of Nevada
Humboldt County
My Commission Expires Feb. 1, 1971

scale 1" = 300'

300 0 300 600 900 1200

OFFICE
STATE ENGINEER
1969 APR 22 AM 9 49

FILED
APR 22 1969
STATE ENGINEER'S OFFICE

MAP
To Accompany Application
To Change the Place
of Use
By Jack Connell
Under Application No 22600
In Lander County, Nevada

25039