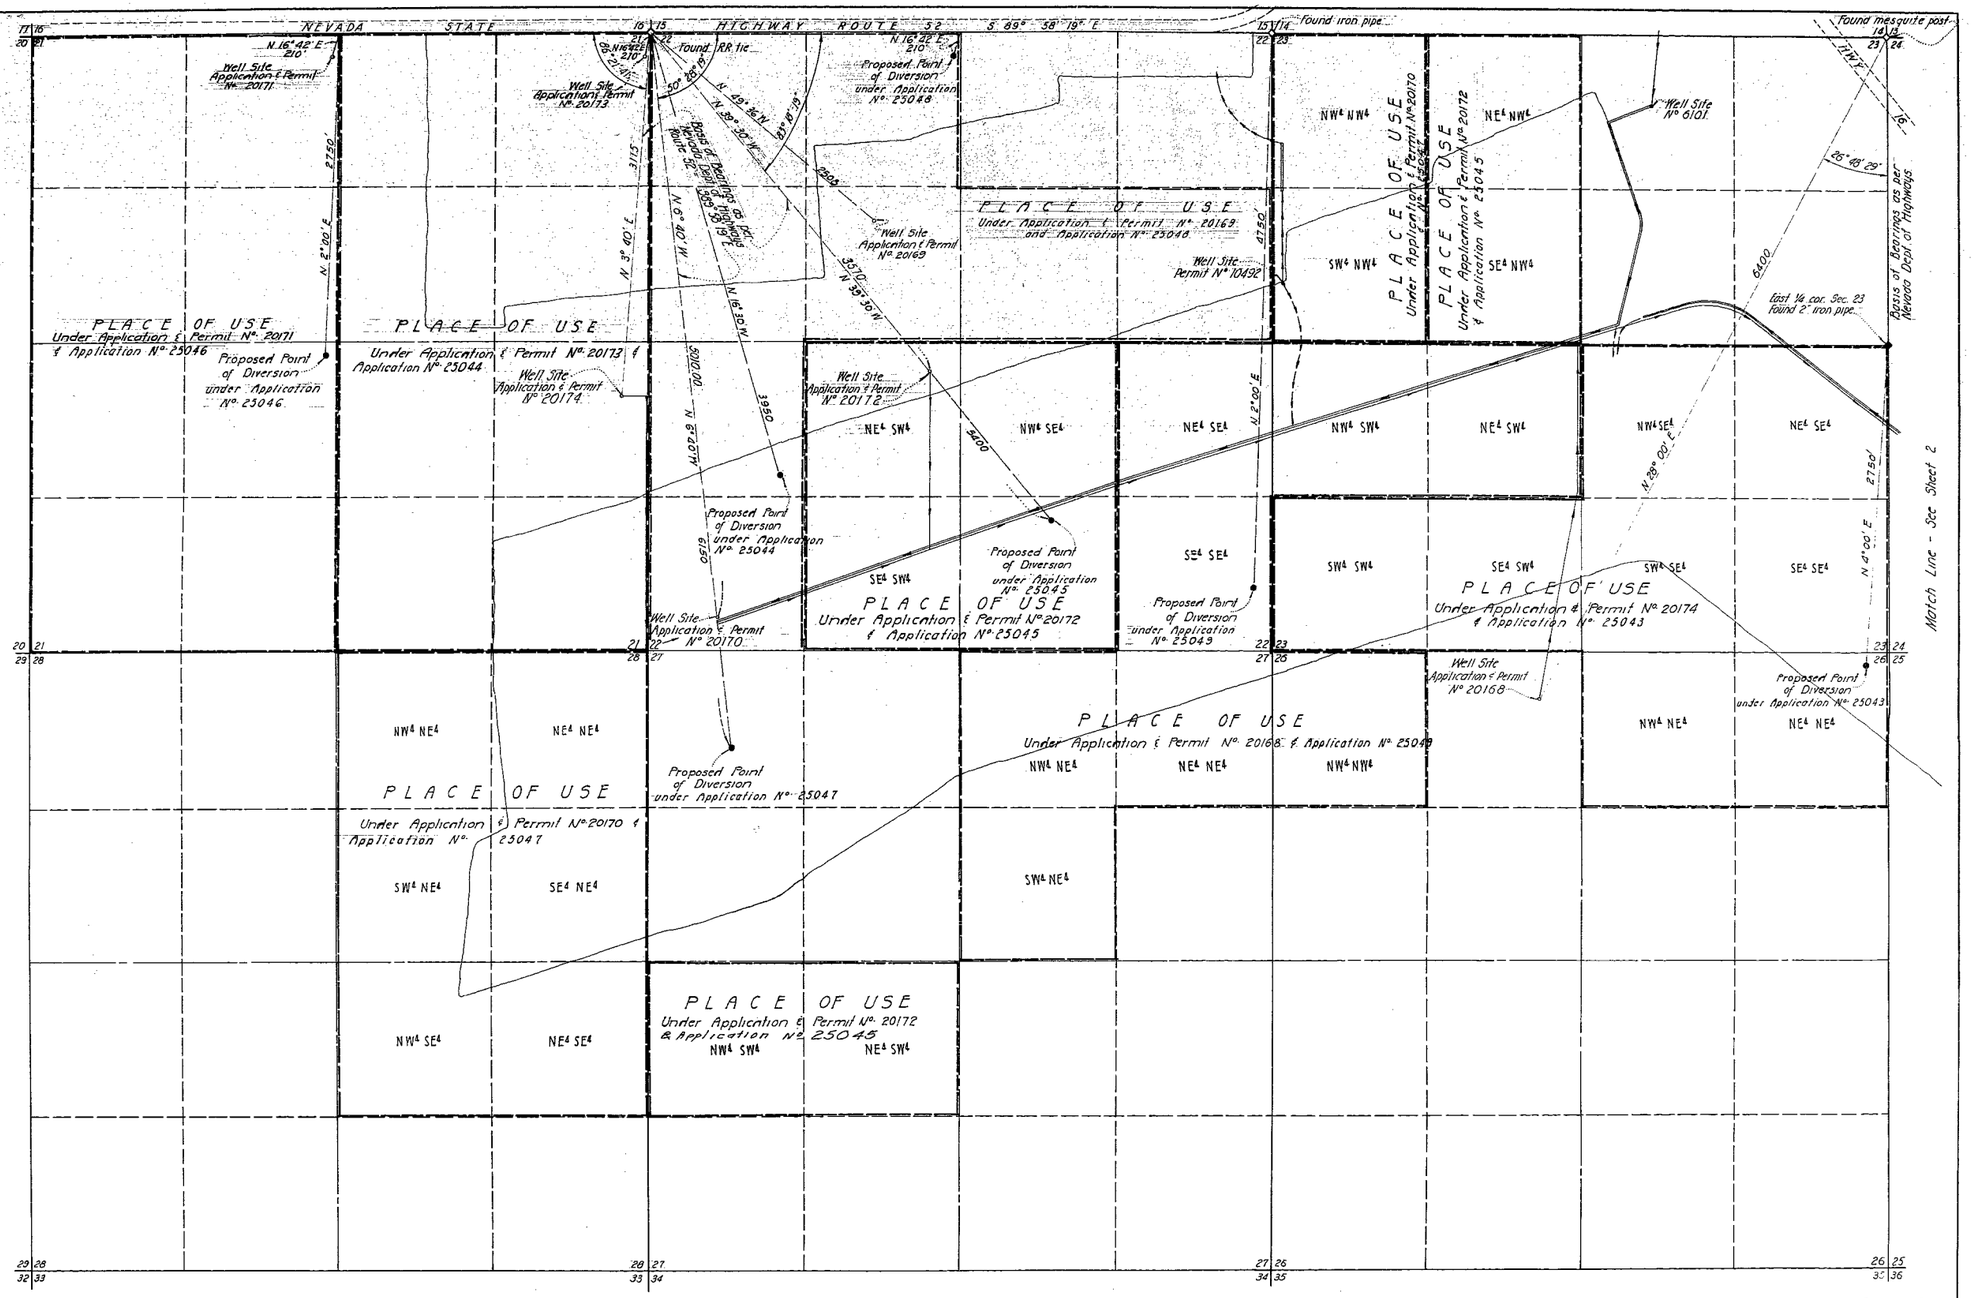


TOWNSHIP 20 SOUTH, RANGE 53 EAST
M. D. M.
NYE COUNTY, NEV.

L E G E N D

- Indicates boundaries of existing place of use
- Indicates existing well site
- Indicates proposed point of diversion
- Indicates concrete supply channel
- Indicates metal supply pipeline
- Indicates open earth supply ditch

FILED
June 10, 1969
STATE ENGINEER'S OFFICE

MAP TO ACCOMPANY
APPLICATION TO APPROPRIATE
WATER FOR
IRRIGATION & DOMESTIC PURPOSES

BY : W J Williams & J F Crews
FROM : Underground Source in Pahrump Valley Basin, Nye County, Nevada

SURVEYED BY Jack K Leavitt
REGISTERED PROFESSIONAL ENGINEER
LAND SURVEYOR R L S 807

25049 25048 25047 25046 25045 25044 25043