STATE OF NEVADA
County of White Pine } ss.

I, Walter L. Neitz, being first duly sworn, depose and say that this map, consisting of one sheet, has been correctly drawn to the designated scale from field notes of a survey made under my supervision and direction between the 30st day of April, 1969, and the 3rd day of June, 1969, that it truly and correctly represents the proposed location and extent of the works used to divert water from Current Creek in Nye County, by Kenneth Wayne Mc Larty for irrigation and domestic purposes. That the proposed point of diversion, the approximate location and size of the diverting channel, all reservoirs or basins, the location and names of all other works which will cross or connect with the proposed works, and the boundary of all lands, showing by 40-Acre subdivisions the areas proposed to be irrigated, are fully and correctly designated thereon.

Walter L. Neitz
State Water Right Surveyor

Subscribed and sworn to before me this 27th day of June, 1969.

James R. Prince
Notary Public in and for White Pine County, Nevada
My commission expires

JAMES R. PRINCE
Notary Public — State of Nevada
White Pine County
My Commission Expires Feb. 2, 1972

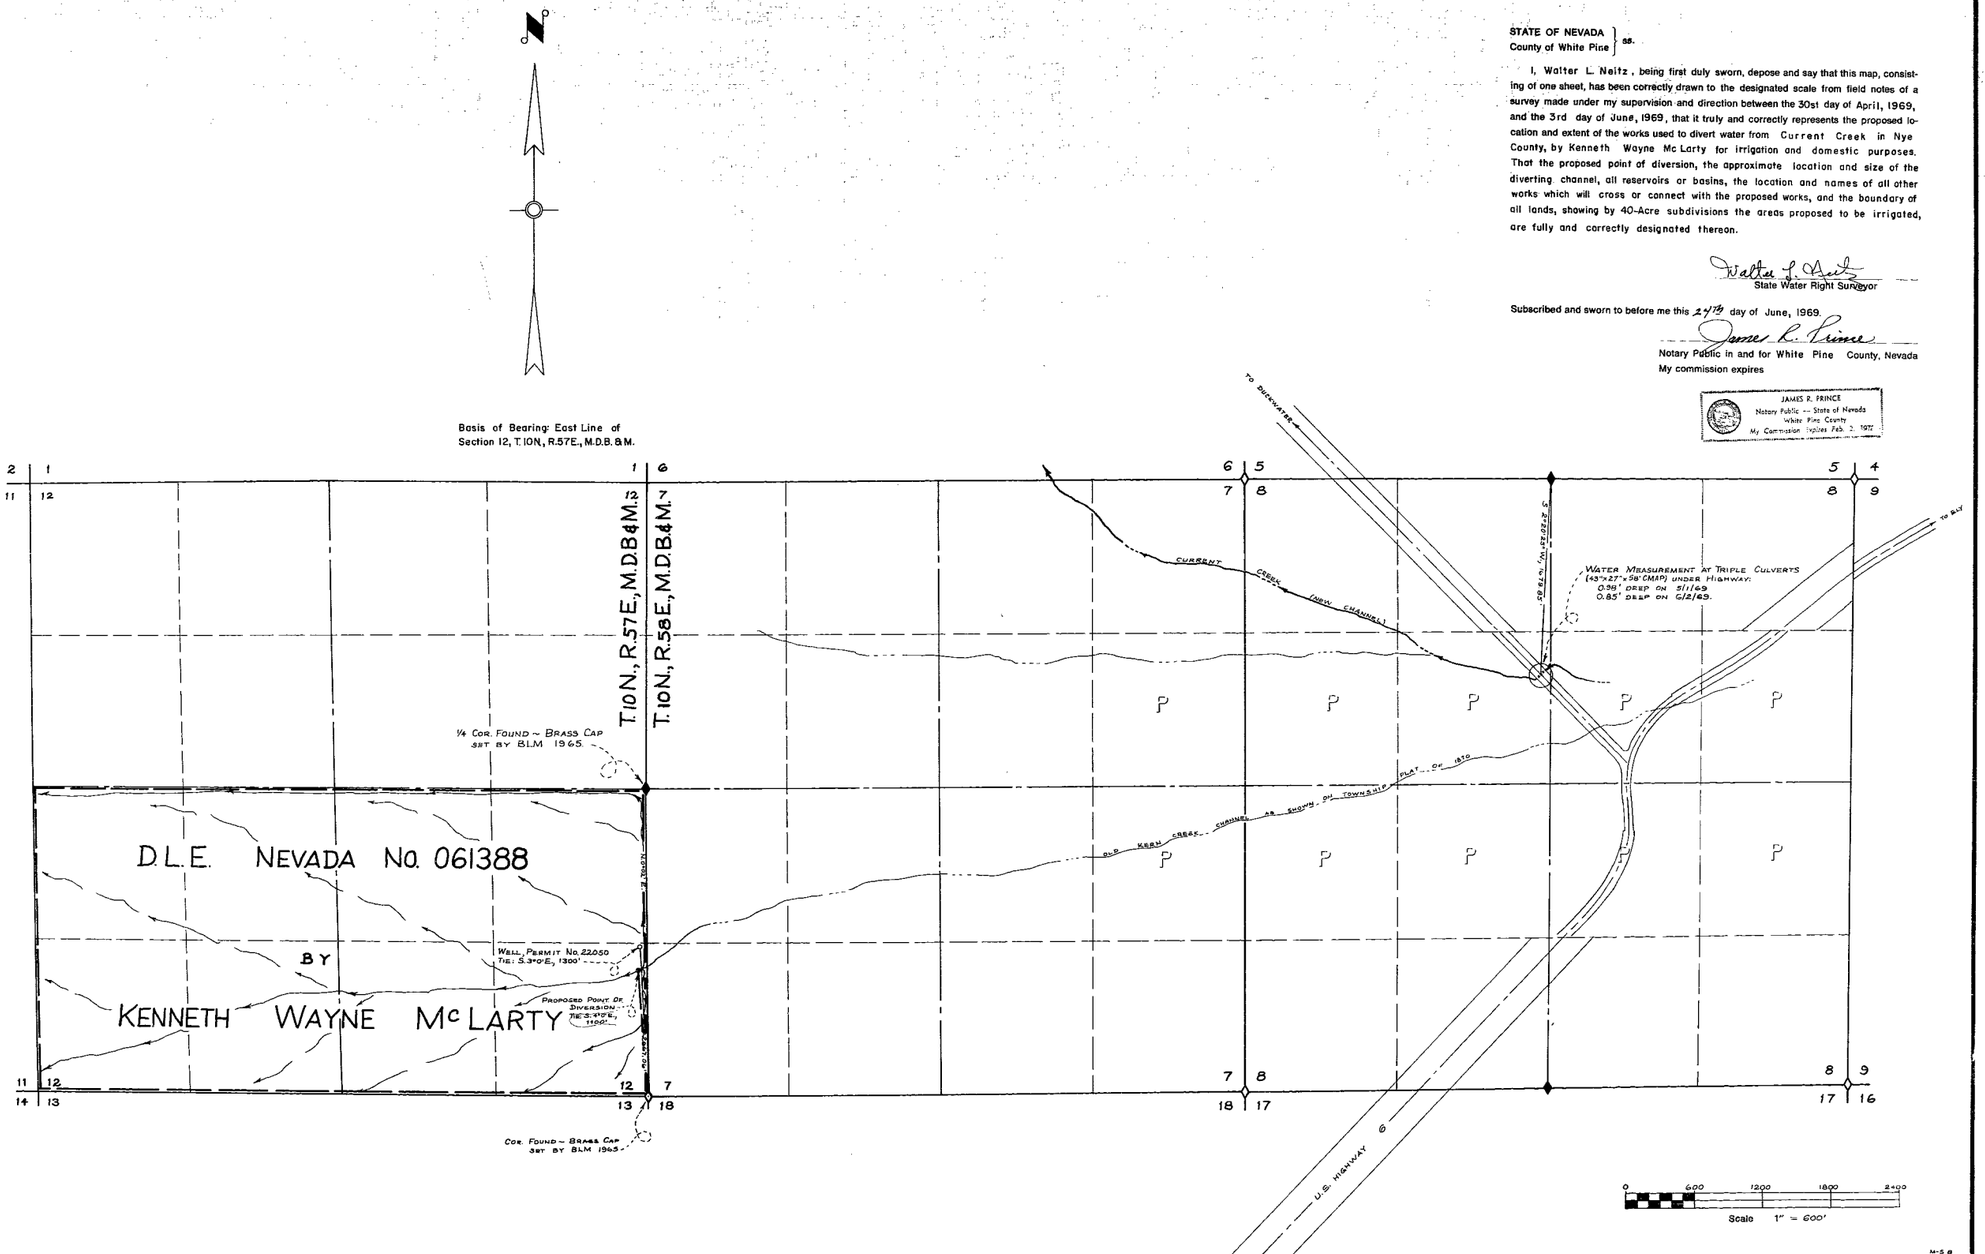

OFFICE
STATE ENGINEER
1969 JUL 8 AM 9 53

FILED
JUL 08 1969
STATE ENGINEER'S OFFICE

MILLARD-SPINK ASSOCIATES, INC.	
DATE	DESCRIPTION
FIELD	CHECK
DETAIL	APPROVED
DESIGN	FILE No.
TRACING	DR'G. No.

MAP TO ACCOMPANY APPLICATION TO APPROPRIATE WATER

FOR IRRIGATION & DOMESTIC
BY KENNETH WAYNE McLARTY
FROM CURRENT CREEK

MILLARD - SPINK ASSOCIATES, INC.
ENGINEERS - PLANNERS - SURVEYORS
ELY, NEVADA 6/1/69

H-783

25050