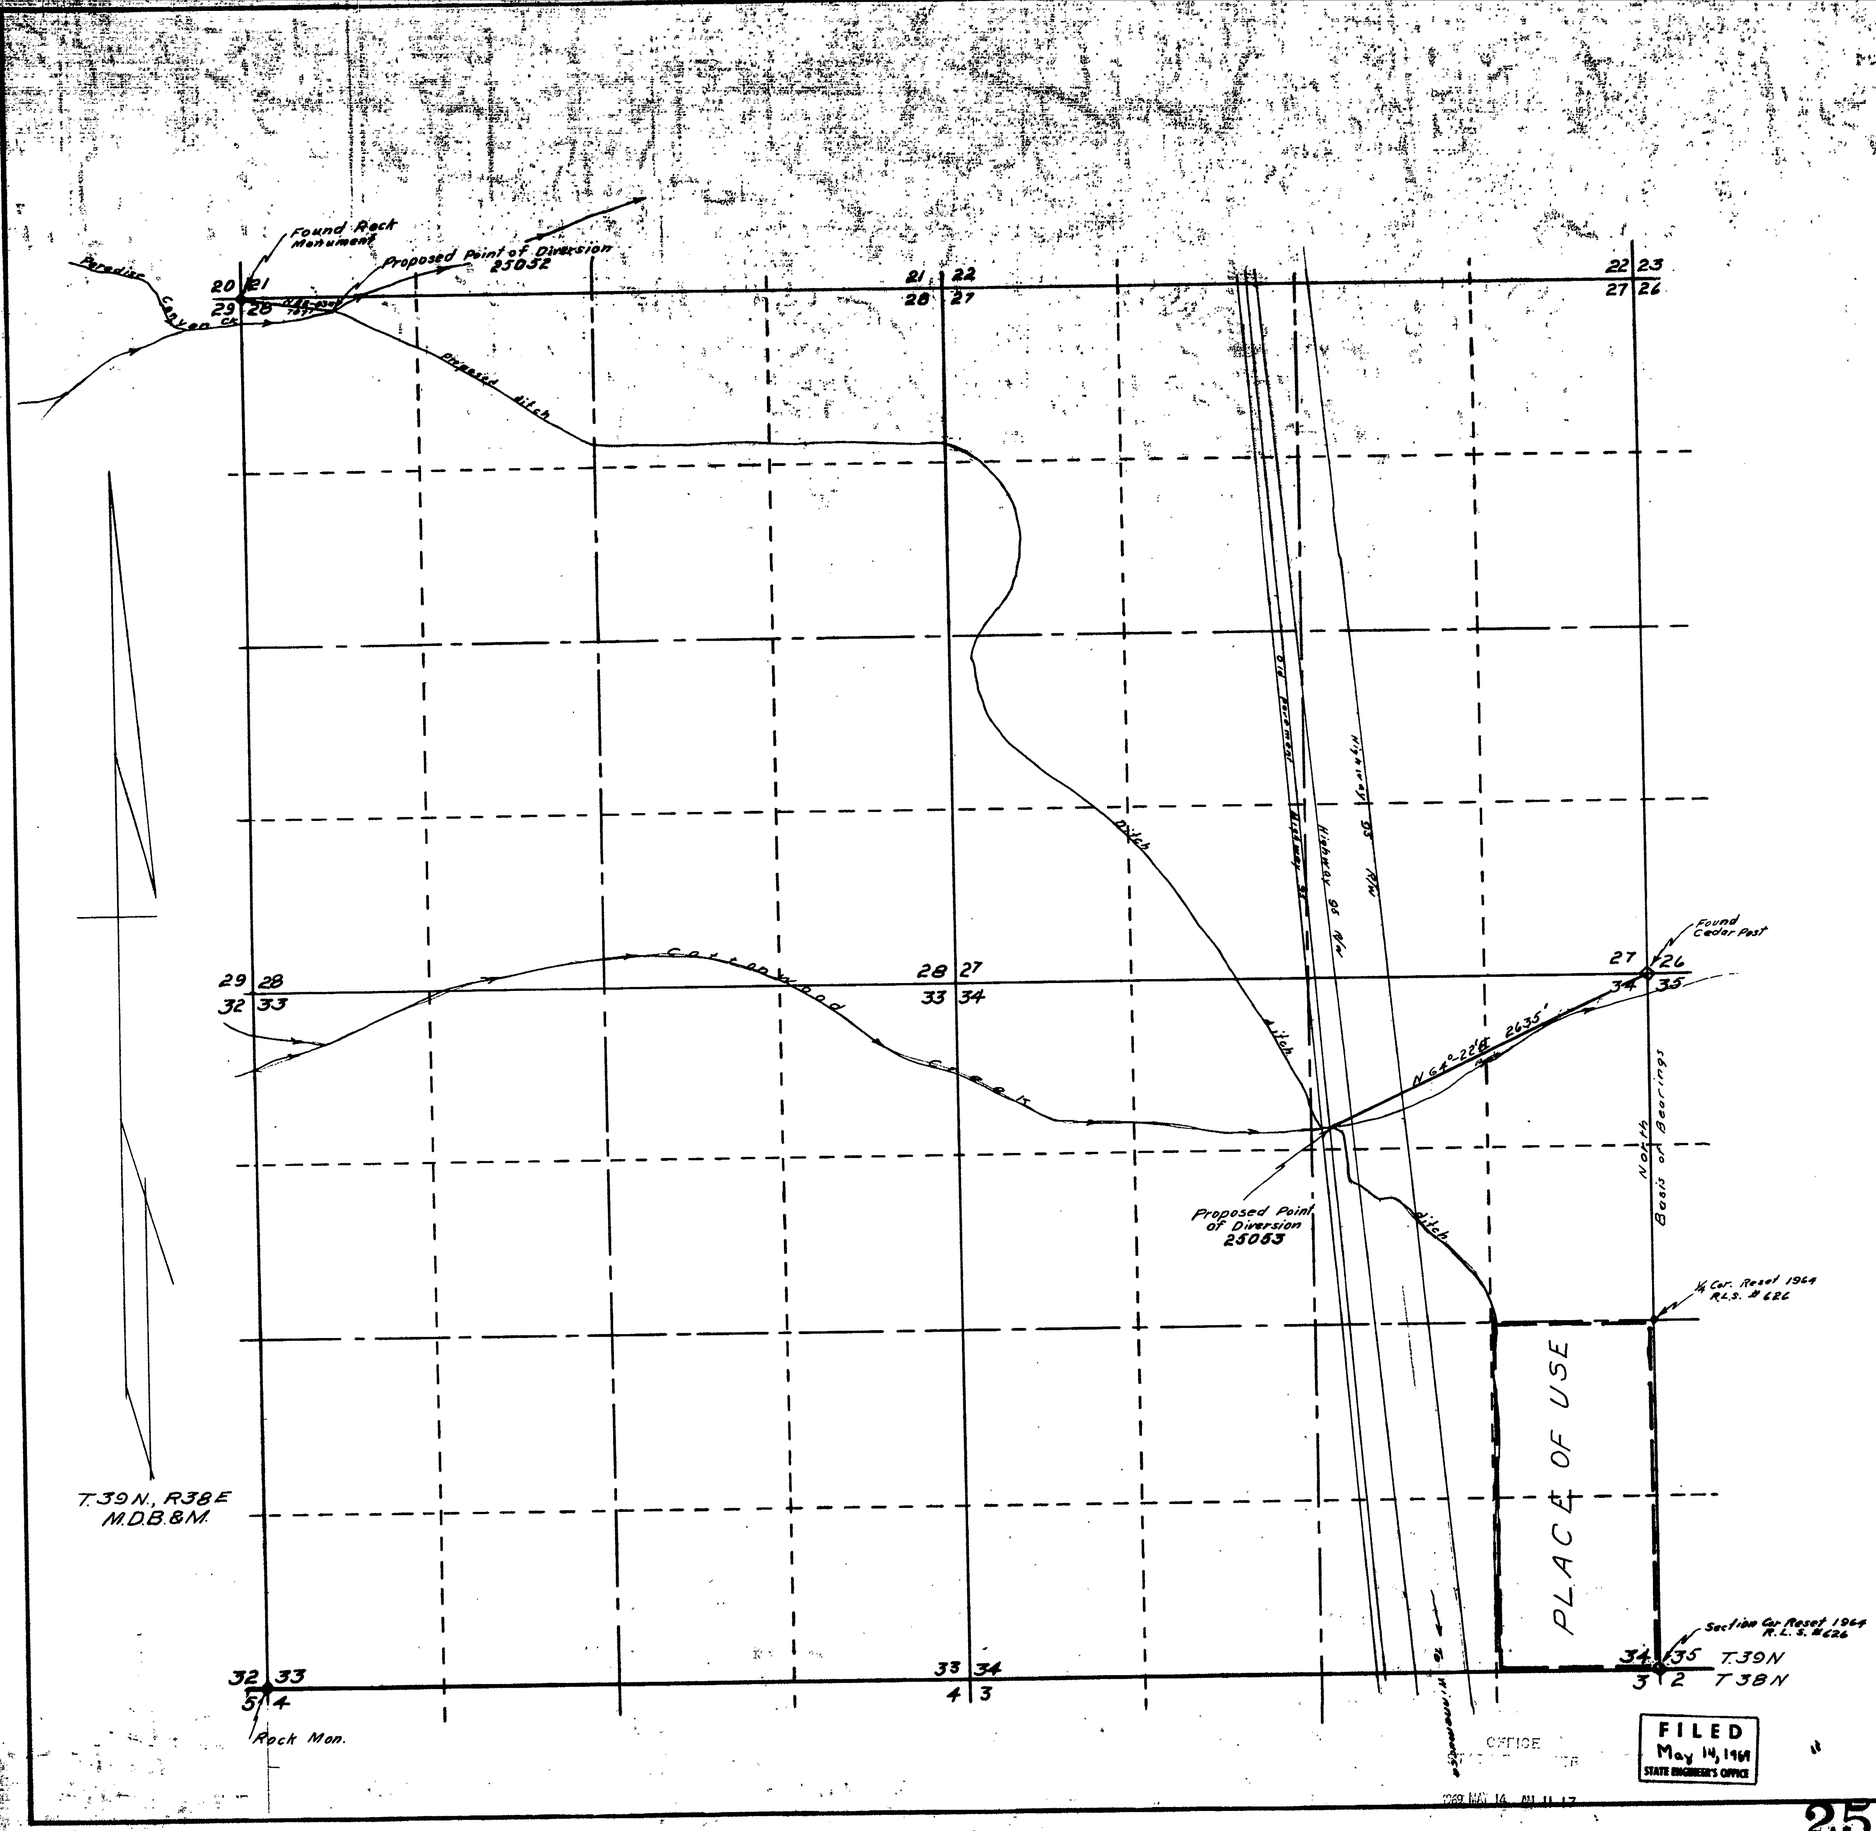

STATE OF NEVADA
COUNTY OF HUMBOLDT } S.S.

I, J.R. Caldwell, being first duly sworn, depose and say that this map has been correctly drawn to the designated scale from field notes of a survey made by me on the 8th day of May, 1968 that it truly and correctly represents the proposed location and extent of the works used to divert water from underground in Humboldt County, by Charles A. Nelson from Underground for Irrigation purposes. That the proposed point of diversion, the approximate location and size of the diverting channel, all resevoirs or basins the location and names of all other works which will cross or connect with the proposed works, and the boundary of all lands, showing by 40-Acre subdivisions the areas proposed to be irrigated, are fully and correctly designated thereon

J R Caldwell
State Water Right Surveyor No 276

REGISTERED LAND SURVEYOR - STATE OF NEVADA
J. R. CALDWELL
No. 626

Subscribed and sworn to before me this 12th day of May 1969.

Toni Blade

TONI BLADE
Notary Public — State of Nevada
Humboldt County
My Commission Expires Feb. 1, 1971

Scale 1" = 600'

600 0 600 1200 1800 2400

From: Paradise Canyon ~~Creek~~ & Cottonwood Creek
See Ltr. 5/16/69

MAP TO ACCOMPANY APPLICATION TO APPROPRIATE WATER

FOR Irrigation
BY Charles A Nelson
FROM Underground
IN Humboldt County, Nevada

FILED
May 14, 1969
STATE ENGINEER'S OFFICE

25053 25052-25052