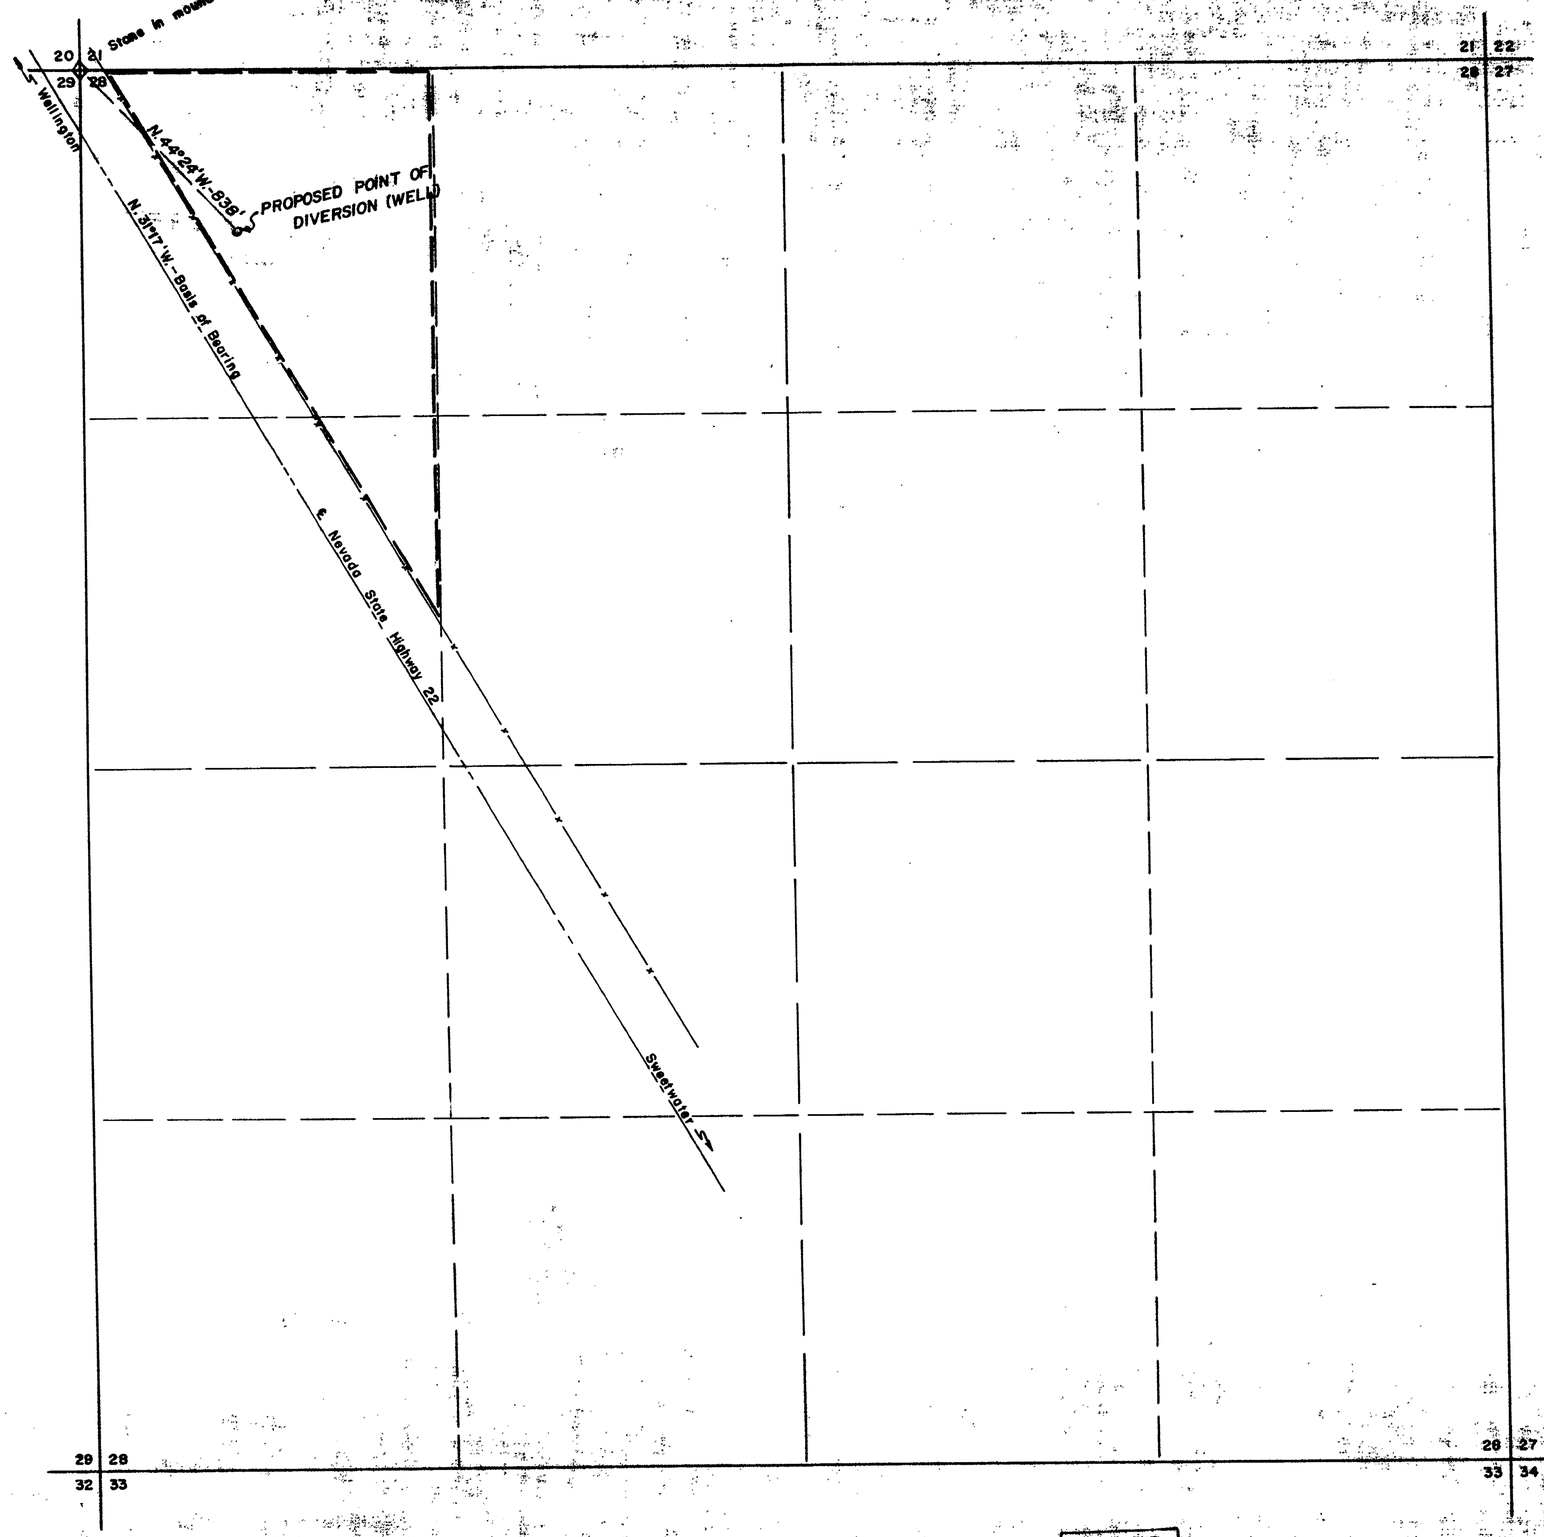

I, Ernest E. Muller, being first duly sworn, depose and say that this map, consisting of one sheet, has been correctly drawn to the designated scale from field notes of a survey made by me on the 8th. day of June, 1969; that it truly and correctly represents the proposed location and extent of the works used to divert water from an UNDERGROUND source in Lyon County by TIBOR W. FEJER for MILLING and DOMESTIC purposes; that the proposed point of diversion and the boundary of the land proposed for use are fully and correctly designated hereon.

State Water Right Surveyor No. 273

Subscribed and sworn to before me this 10th. day of June, 1969.

Olive Z. Newton
Notary Public in and for
Ormsby County, Nevada

OLIVE Z. NEWTON
NOTARY PUBLIC
STATE OF NEVADA
Ormsby County
My Commission Expires: Feb. 13, 1973

N

T. 10 N., R. 24 E.
M.D.B. & M.

SCALE: 1" = 300'

500 0 330 660 1320

MAP
TO ACCOMPANY APPLICATION
TO APPROPRIATE WATER
BY
TIBOR W. FEJER
FOR
MILLING AND DOMESTIC PURPOSES
FROM
AN UNDERGROUND SOURCE

FILED
July 22, 1969
STATE ENGINEER'S OFFICE

STATE ENGINEER

R/corr 7-7-69

25104