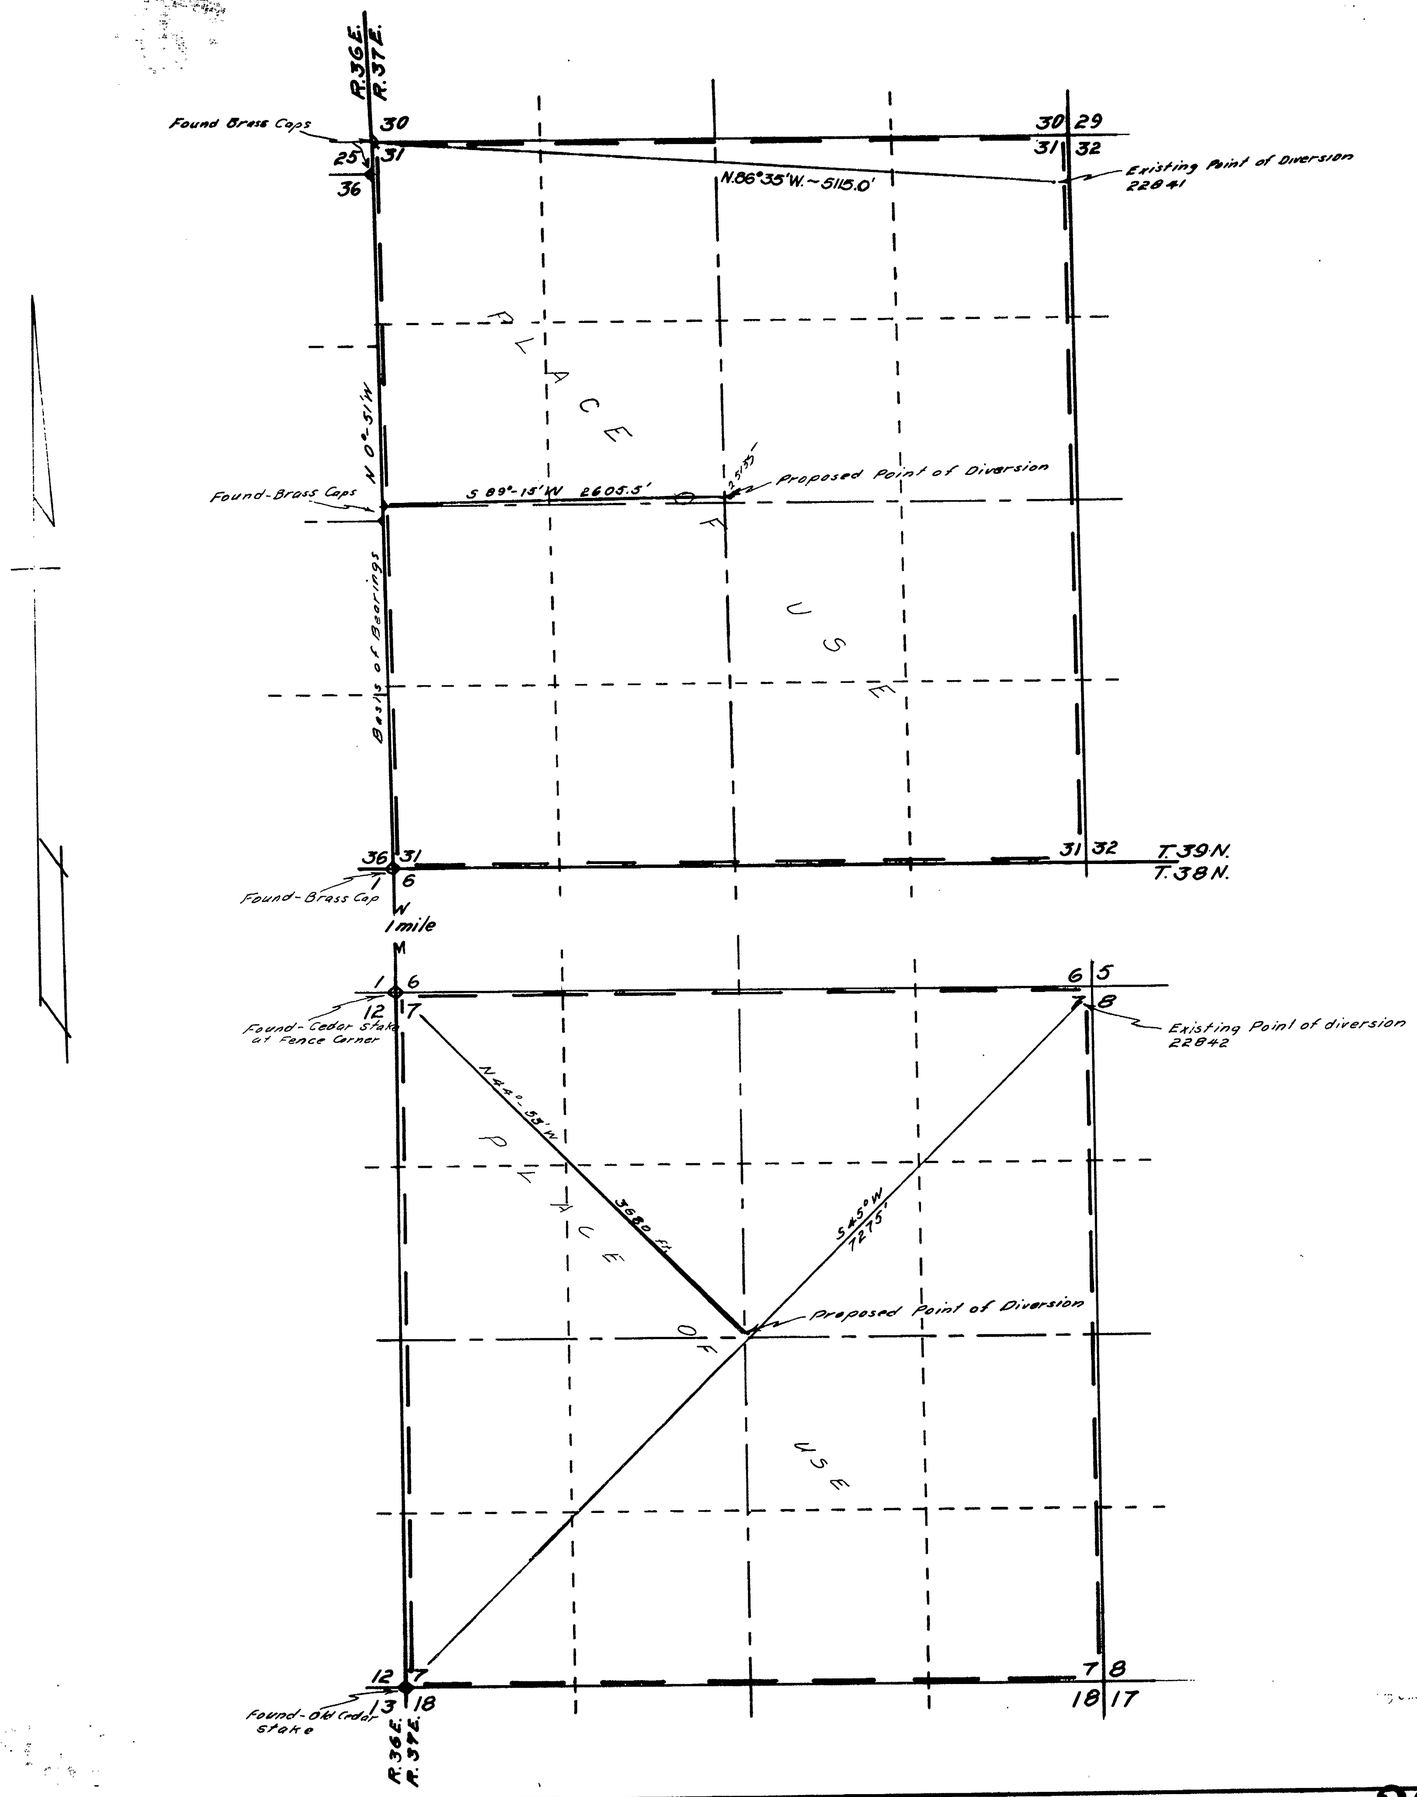

STATE OF NEVADA
COUNTY OF HUMBOLDT } S.S.

I, J.R. Caldwell, being first duly sworn depose and say that this map has been correctly drawn to the designated scale from field notes of a survey made by me on the 18th day of June 1969 that it truly and correctly represents the proposed location and extent of the works used to divert water from Underground in Humboldt County by Nevada Garvey Ranches, Inc. for Irrigation & Domestic purpose That the proposed point of diversion, the approximate location and size of the diverting channel, all resevoirs or basins the location and names of all other works which will cross or connect with the proposed works, and the boundaries of all lands, showing by 40-Acre subdivisions the areas proposed to be irrigated, are fully and correctly designated thereon.

J R Caldwell
State Water Right Surveyor No 276

Subscribed and sworn to before me this 19th day of June 1969.

CAROL M. ACREE
Notary Public — State of Nevada
Humboldt County
My Commission Expires July 26, 1971

Carol M Acree

Scale 1" = 600'

600 0 600 1200 1800 2400

FILED
JUN 23 1969
STATE ENGINEER'S OFFICE

MAP TO ACCOMPANY APPLICATION TO CHANGE THE POINT OF DIVERSION

UNDER APPLICATION NO. 22841 & 22842
BY Nevada Garvey Ranches, Inc.
FOR Irrigation & Domestic
FROM Underground

26139 26138 25136 25135